


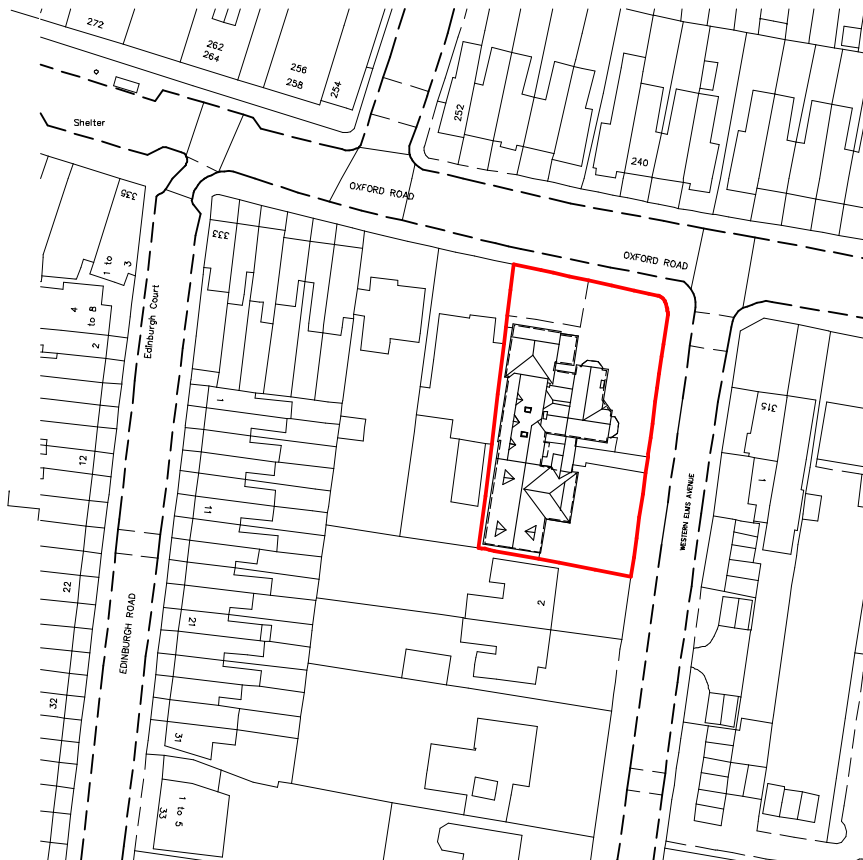

P1	June '17	Issued for planning	CA
No.	Date	Revision	Initial



Lynchgate House
32 The Broadway, Thatcham
RG19 3HX 01635 866002

Project

Western Elms Surgery,
Reading
Extension and Alterations

Client

Western Elms Surgery

Drawing

Site Location Plan

Scale 1:1250 at A4 Drawn CA

Checked Date March 2017

Drawing No.

1047/01/101 P1