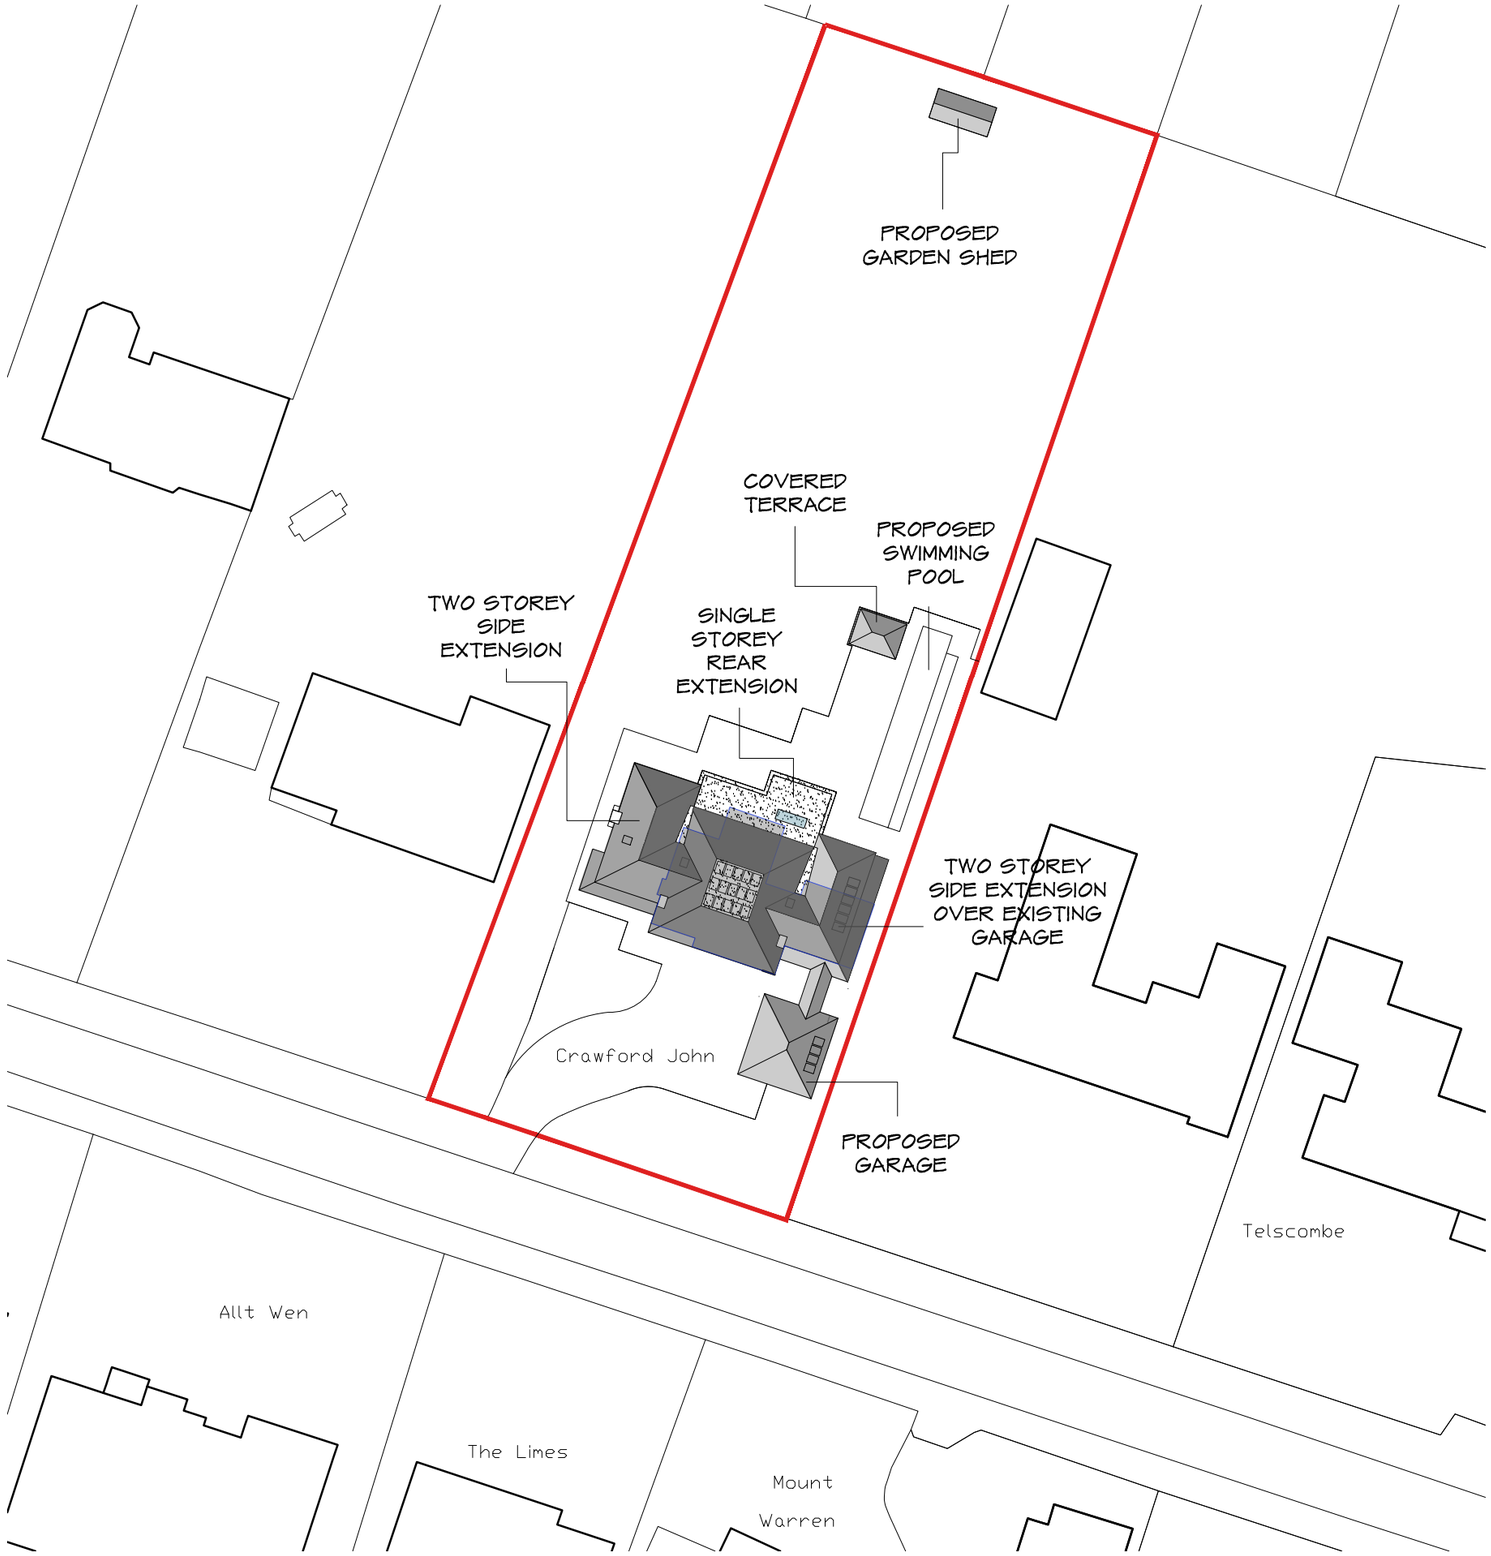

BLOCK PLAN - 1:500

0m 2.5m 5m 10m 20m 40m

LOCATION PLAN - 1:1250

0m 6.2m 12.5m 25m 50m 100m

Ordnance Survey (c) Crown Copyright 2021. All rights reserved. Licence number 100022432

REV	COMMENTS	DATE

SHAUN•TANNER
ARCHITECTURE & PLANNING
www.stlarchitecture.co.uk studio@stlarchitecture.co.uk 0118 989 0808

CLIENT Mr & Mrs J. Okten
PROJECT Crawfordjohn
Upperwarren Avenue, Caversham
DRAWING Block and Location Plan
-
STATUS Planning DATE Nov 2021
SCALE 1:500/1250 @ A3 DRAWN RC CHECKED NO 3818/225 REV A

THIS DRAWING MUST NOT BE SCALED UNLESS ISSUED FOR PLANNING PURPOSES. ALL DIMENSIONS ARE TO BE VERIFIED PRIOR TO SETTING OUT, COMMENCING WORK, OR PRODUCTION OF FABRICATION DRAWINGS. REPORT ANY DISCREPANCIES TO THE SUPERVISING OFFICER IMMEDIATELY. ©