NOTE
Any discrepancies between this drawing, specialist contractor's drawings and client's specification should be notified imediently.
All specialist contractors must visit site and be responsible for their own dimensions

FRONT ELEVATION

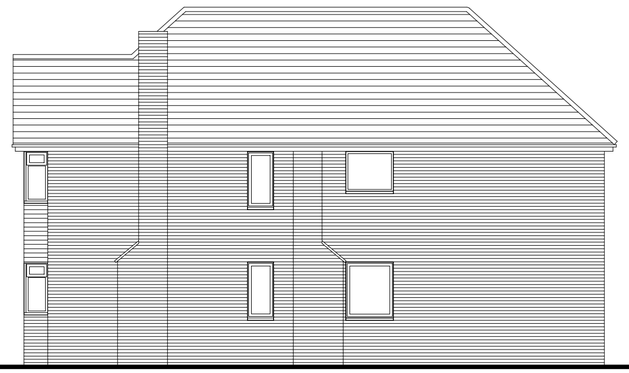

SIDE ELEVATION

REAR ELEVATION

SIDE ELEVATION

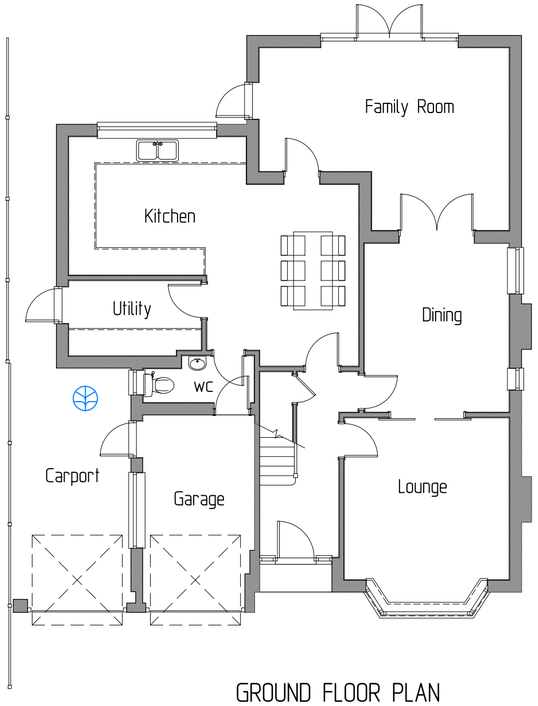

GROUND FLOOR PLAN

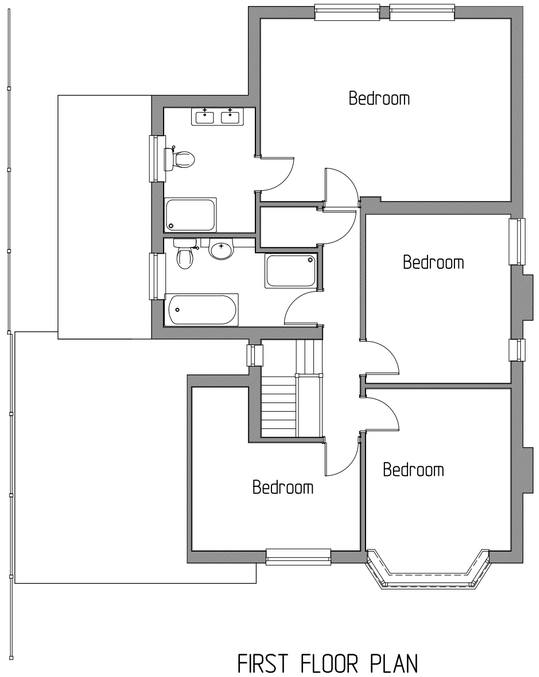

FIRST FLOOR PLAN

0 1 2 3 4 5 6 7
Scale m

REV.	DATE	COMMENTS

PROJECT
31 Eric Avenue,
Emmer Green,
RG4 8QU

PROJECT TITLE
Single storey side extension to form new garage, convert existing garage to home office and first floor side extension

DRAWING TITLE
EXISTING PLANS & ELEVATIONS

SK-tec Ltd
Planning & Technical Services
58 Hilltop Road, earley, Reading, Berkshire, RG6 1DA
tel: 01183 759987, mob: 07714 100537
e-mail: steve@sk-tec.co.uk

CLIENT
Mr & Mrs Cooper

SCALE 1:100 (A2)
DATE Jan. '22

DRG. No. 22/868-01
REV.