


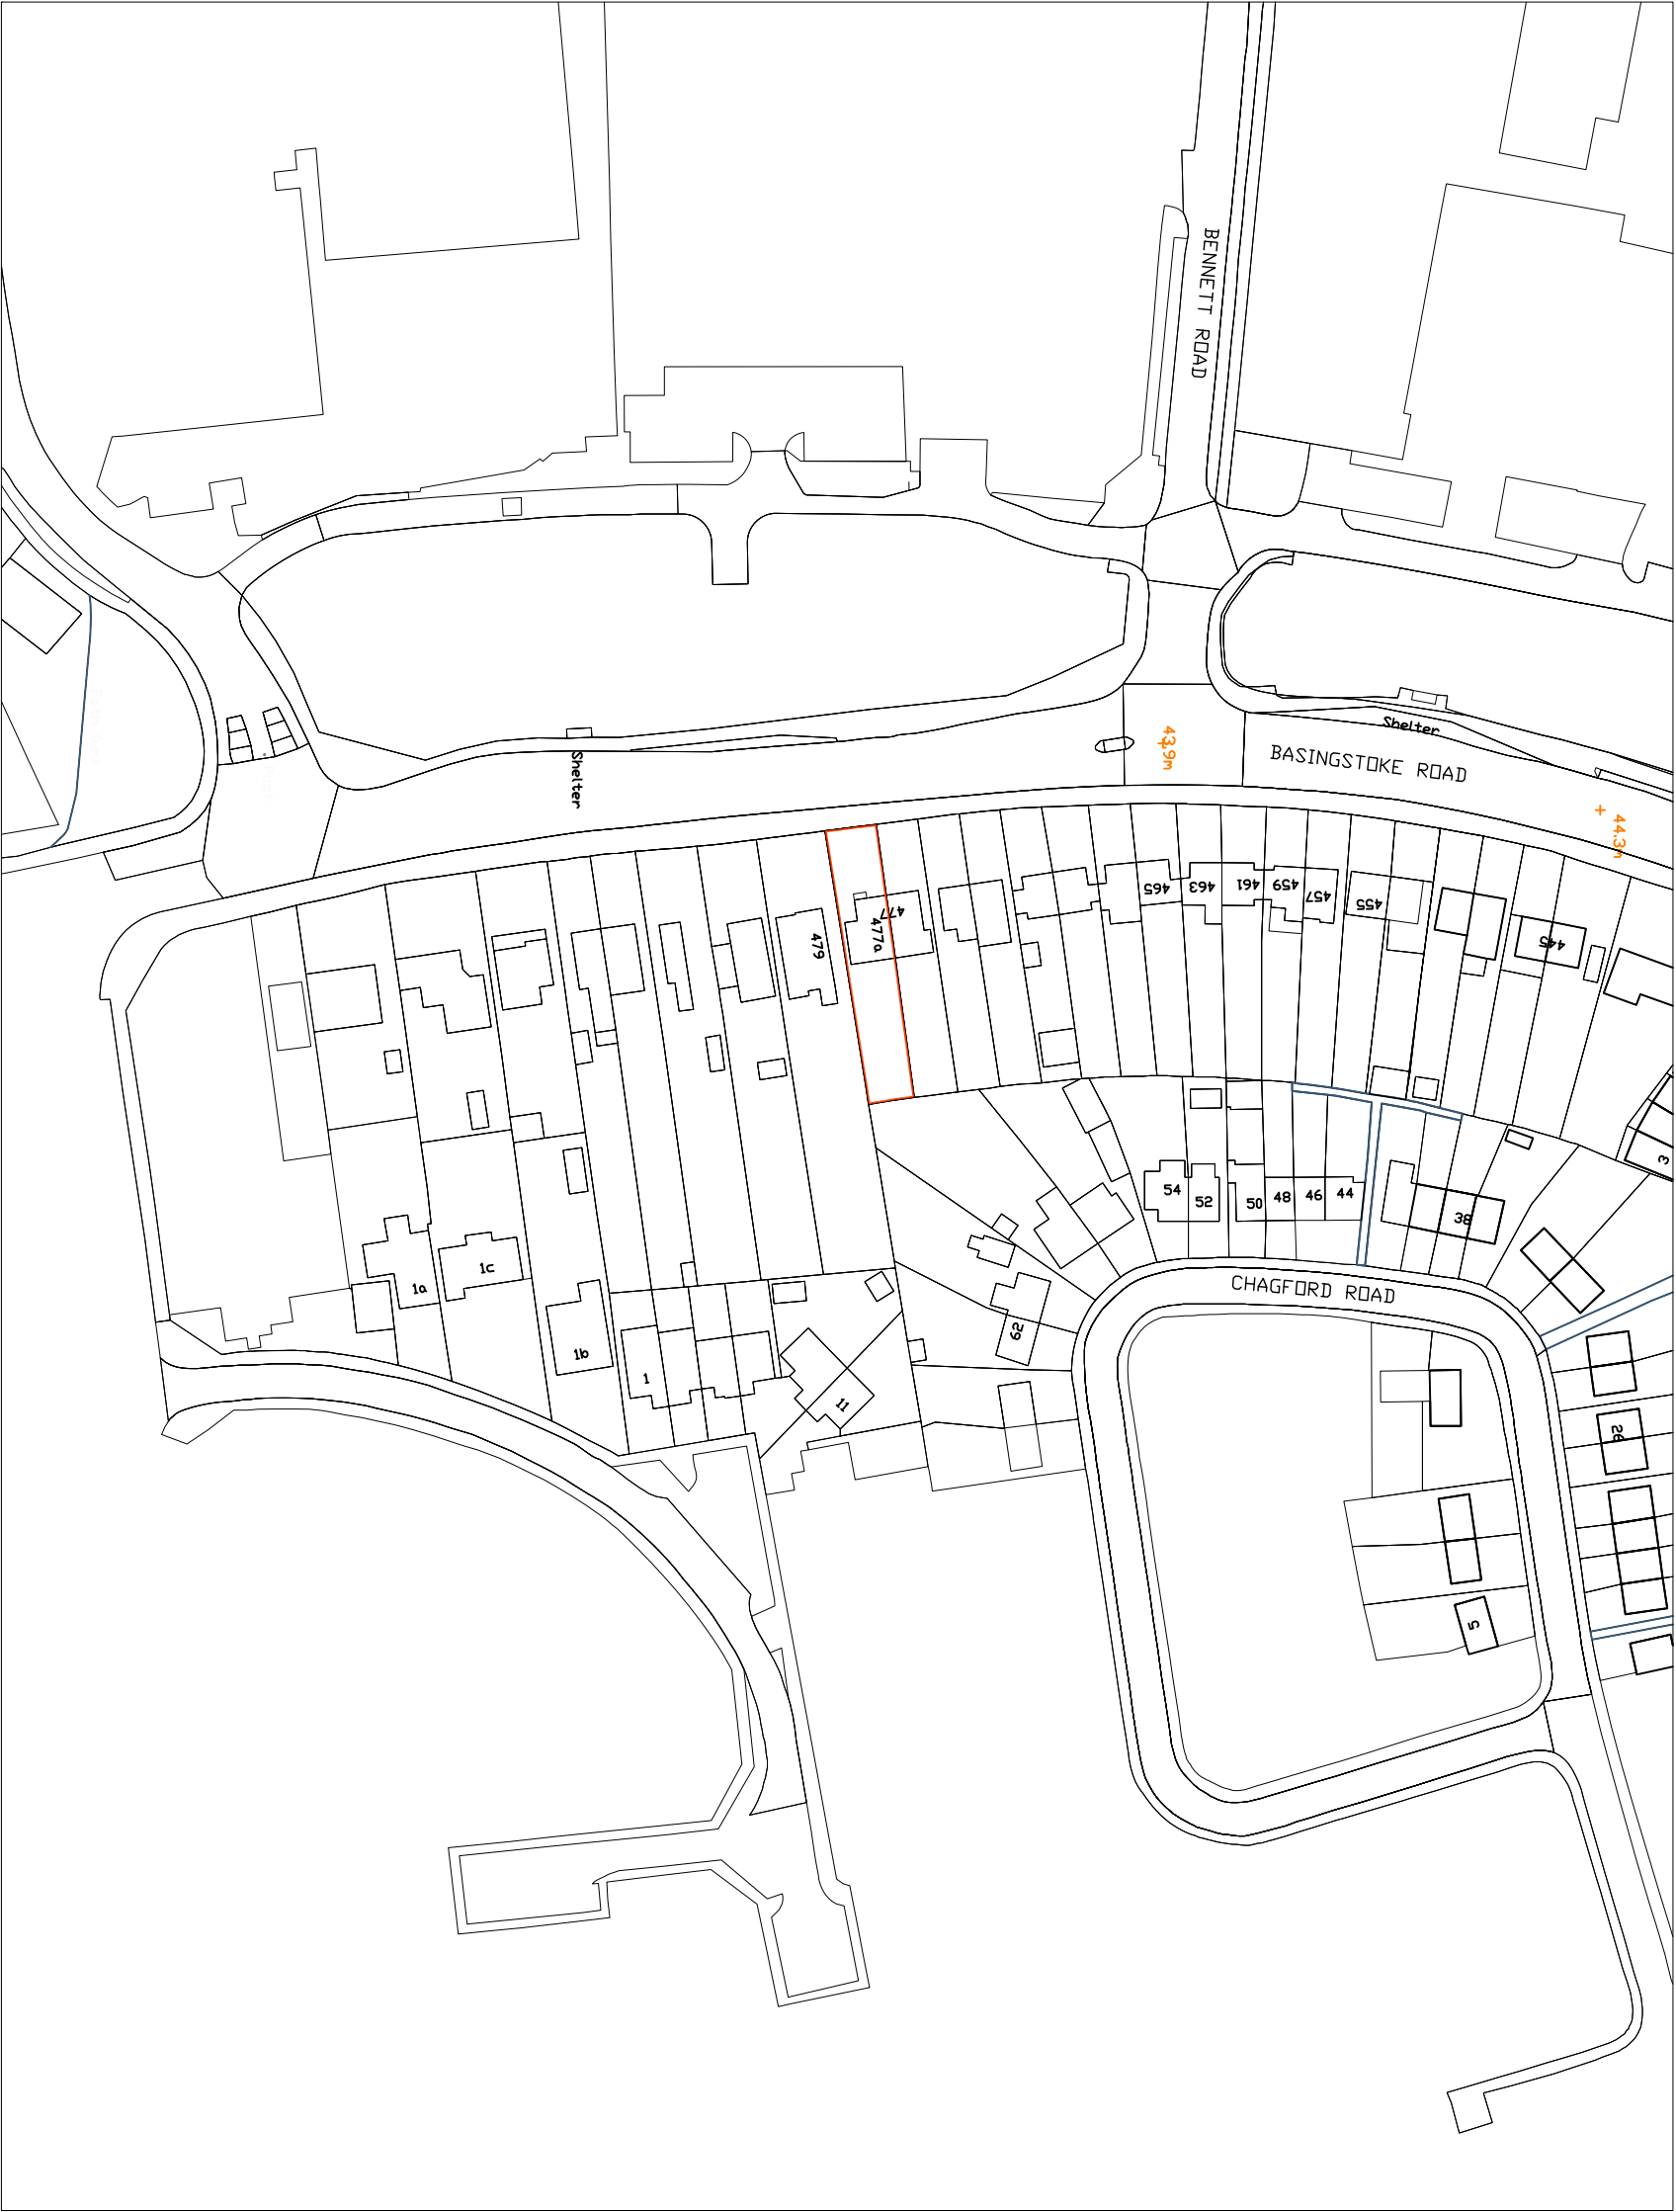


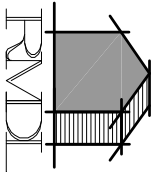

LOCATION PLAN 1:1250

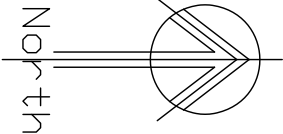

RAMMURTI DESIGN LTD
ARCHITECTURAL & PLANNING SERVICES
268 TILFURST ROAD, READING RG30 2NE
TEL/FAX: 01189510628 MOB: 07799883574

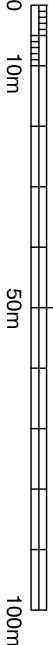

Proposed part single & part double storey side and rear extensions to existing dwelling
at 477a, Basingstoke Road, Reading RG2 0JG
for Mr & Mrs Richards

LOCATION PLAN
Scale: 1/1250
Date: October 2021
BR477a.002 Rev -