




1:1250 Scale Plan

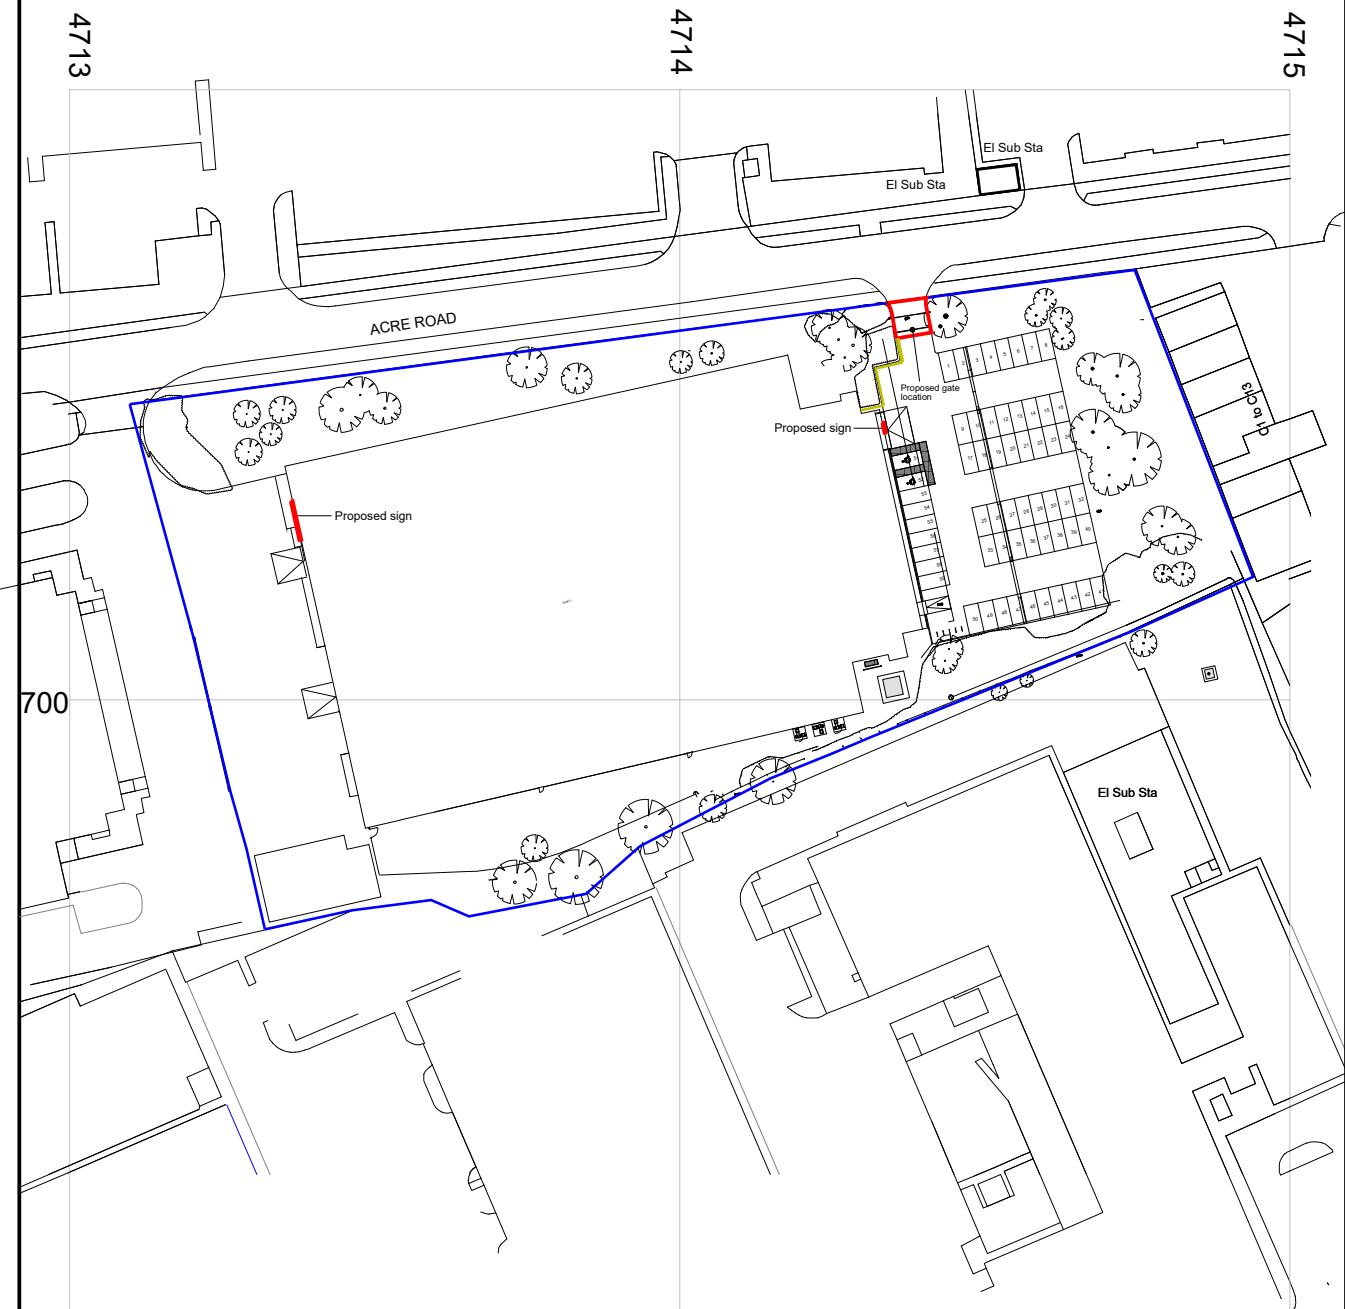


© Crown copyright and database rights 2017 OS 100035409

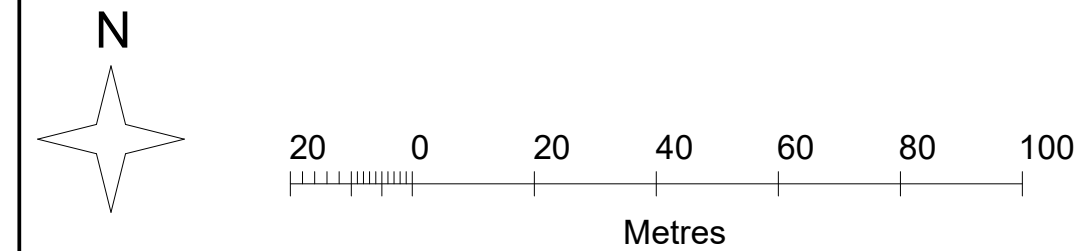

1:2500 Scale Plan

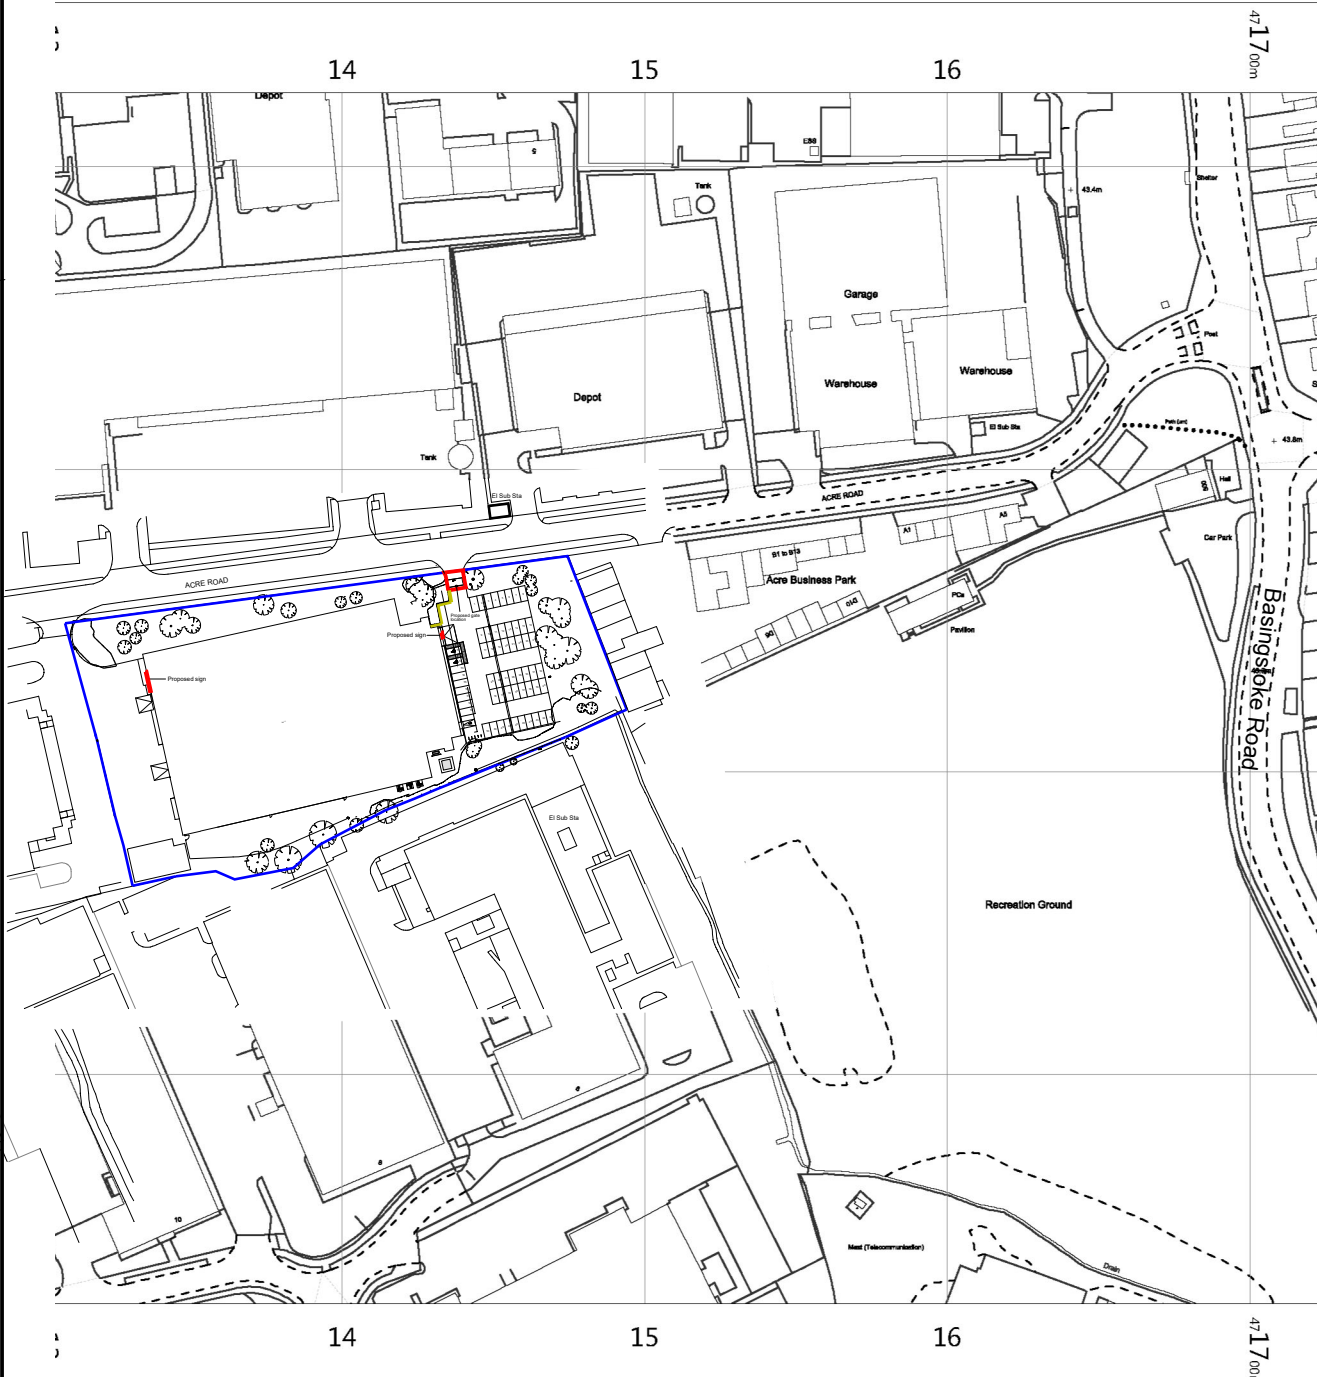

© Crown copyright and database rights 2017 OS 100019980

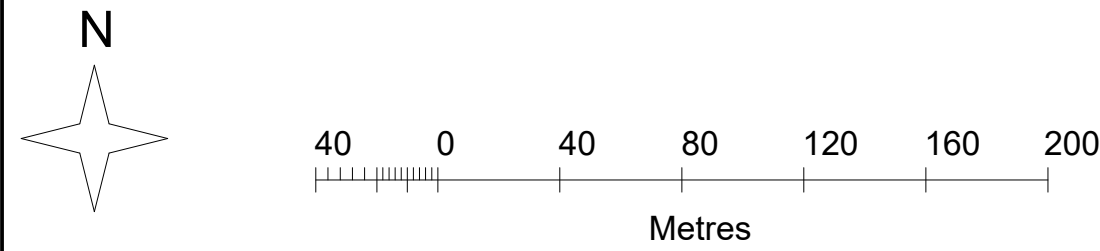

Rev : A - gate moved 500mm towards road

This document is designed for negotiations with the relevant authorities under the Planning Acts, and any other relevant legislation. The information is subject to approval under the relevant Acts. All dimensions and any information contained herein must be checked for accuracy on site prior to commencement of any building works.

Project : Ceramex

Drawing : 3034.02.04A Site location plan

Kingfisher Consulting

Kingfisher Consulting, Barley Castle Yard
Market Street, Hayfield
High Peak, SK22 2EP
t : 01663 741312 e : jonathan@kingfishergrp.co.uk

Drawn : JB

Checked :

Approved : JB

Date : March 2021

Scale : As shown @ A3