


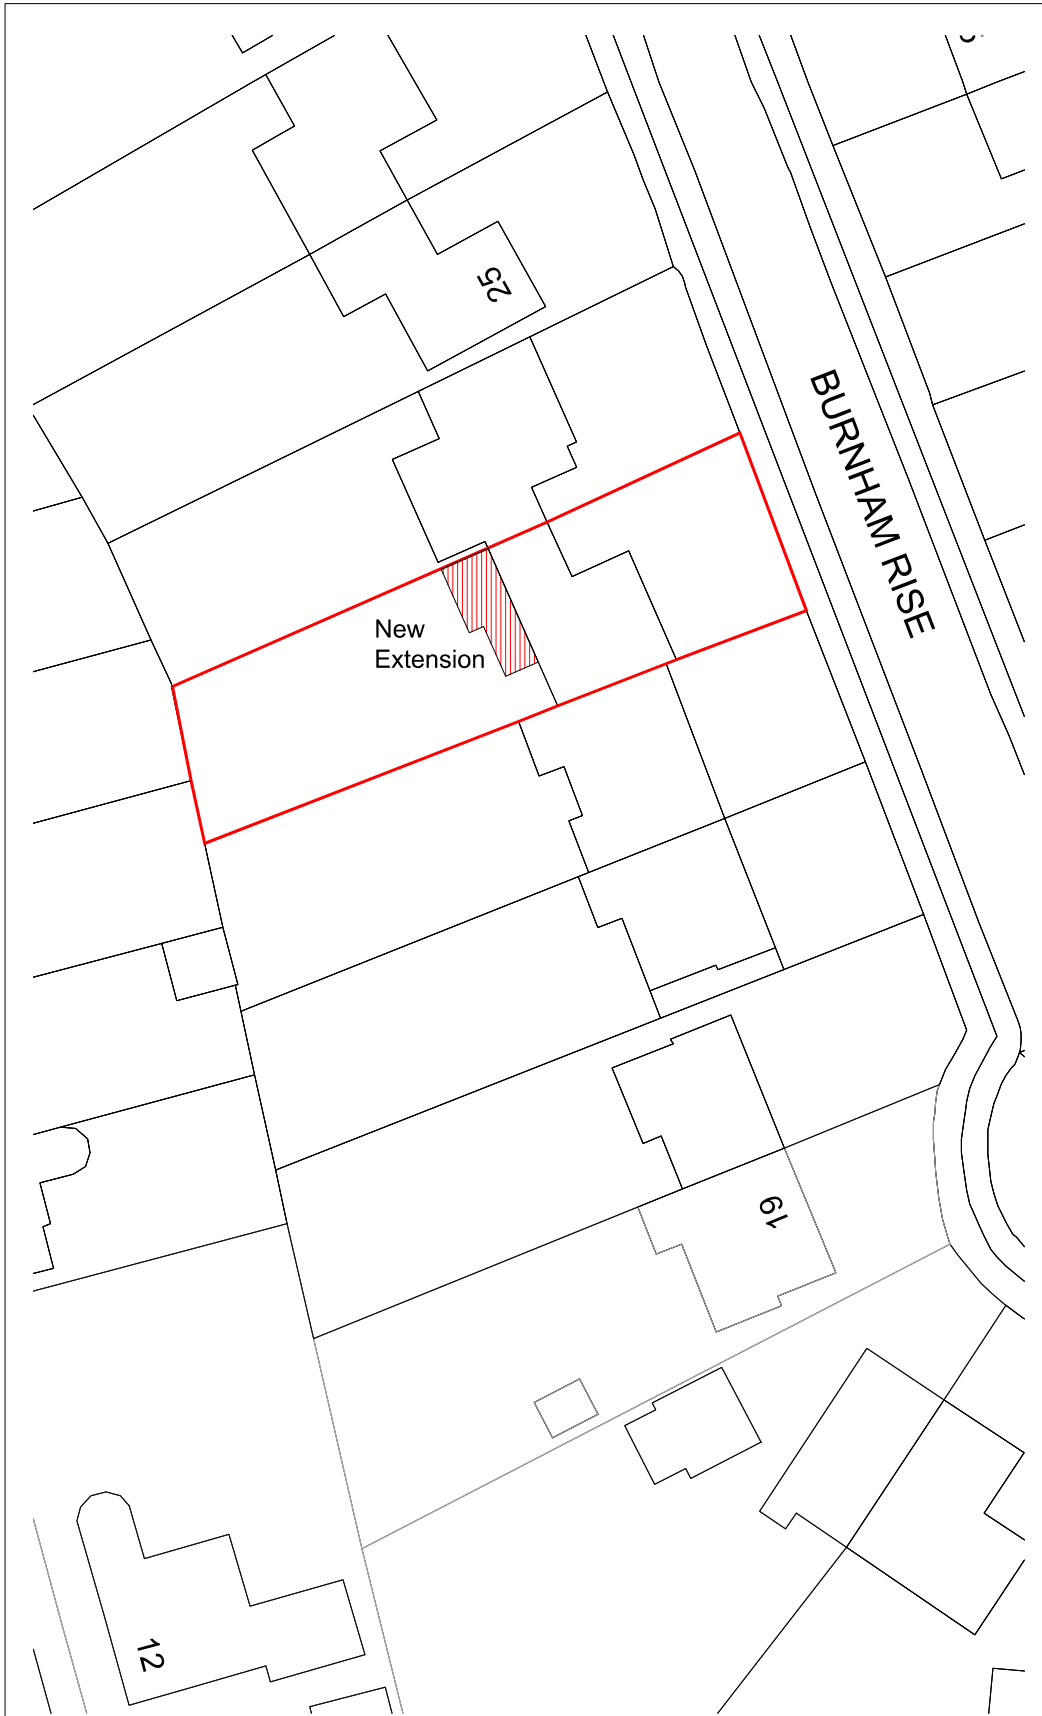

NOTES:

Sketch schemes are subject to planning consent and building control approval.

This drawing is prepared for the purpose noted below.

Where discrepancies are noted please contact the architect for clarification.

ReQuestAPlan
Map number: TQRQM20273172328775

Map Produced for: Mr and Mrs Dickinson
© Crown copyright and database rights 2020 OS 100042766
Date of Purchase: 29-09-2020
1 Years subscription from 29-09-2020 for 1 workstation.



Rev.	Notes	Date
PROJECT	23 Burnham Rise, RG4 8XJ	
CLIENT	Mr and Mrs Dickinson	
REF	2020.16.PL.111	
TITLE	Proposed Block Plan	
DATE	29.09.2020	
STATUS	PLANNING	
SCALE	1:500@A4	



Greenway Barrow
ARCHITECTS

www.greenwaybarrow.co.uk
07917 693451, 7 Carlton Road, RG4 7NT
Registered in England, Company Number 10471173