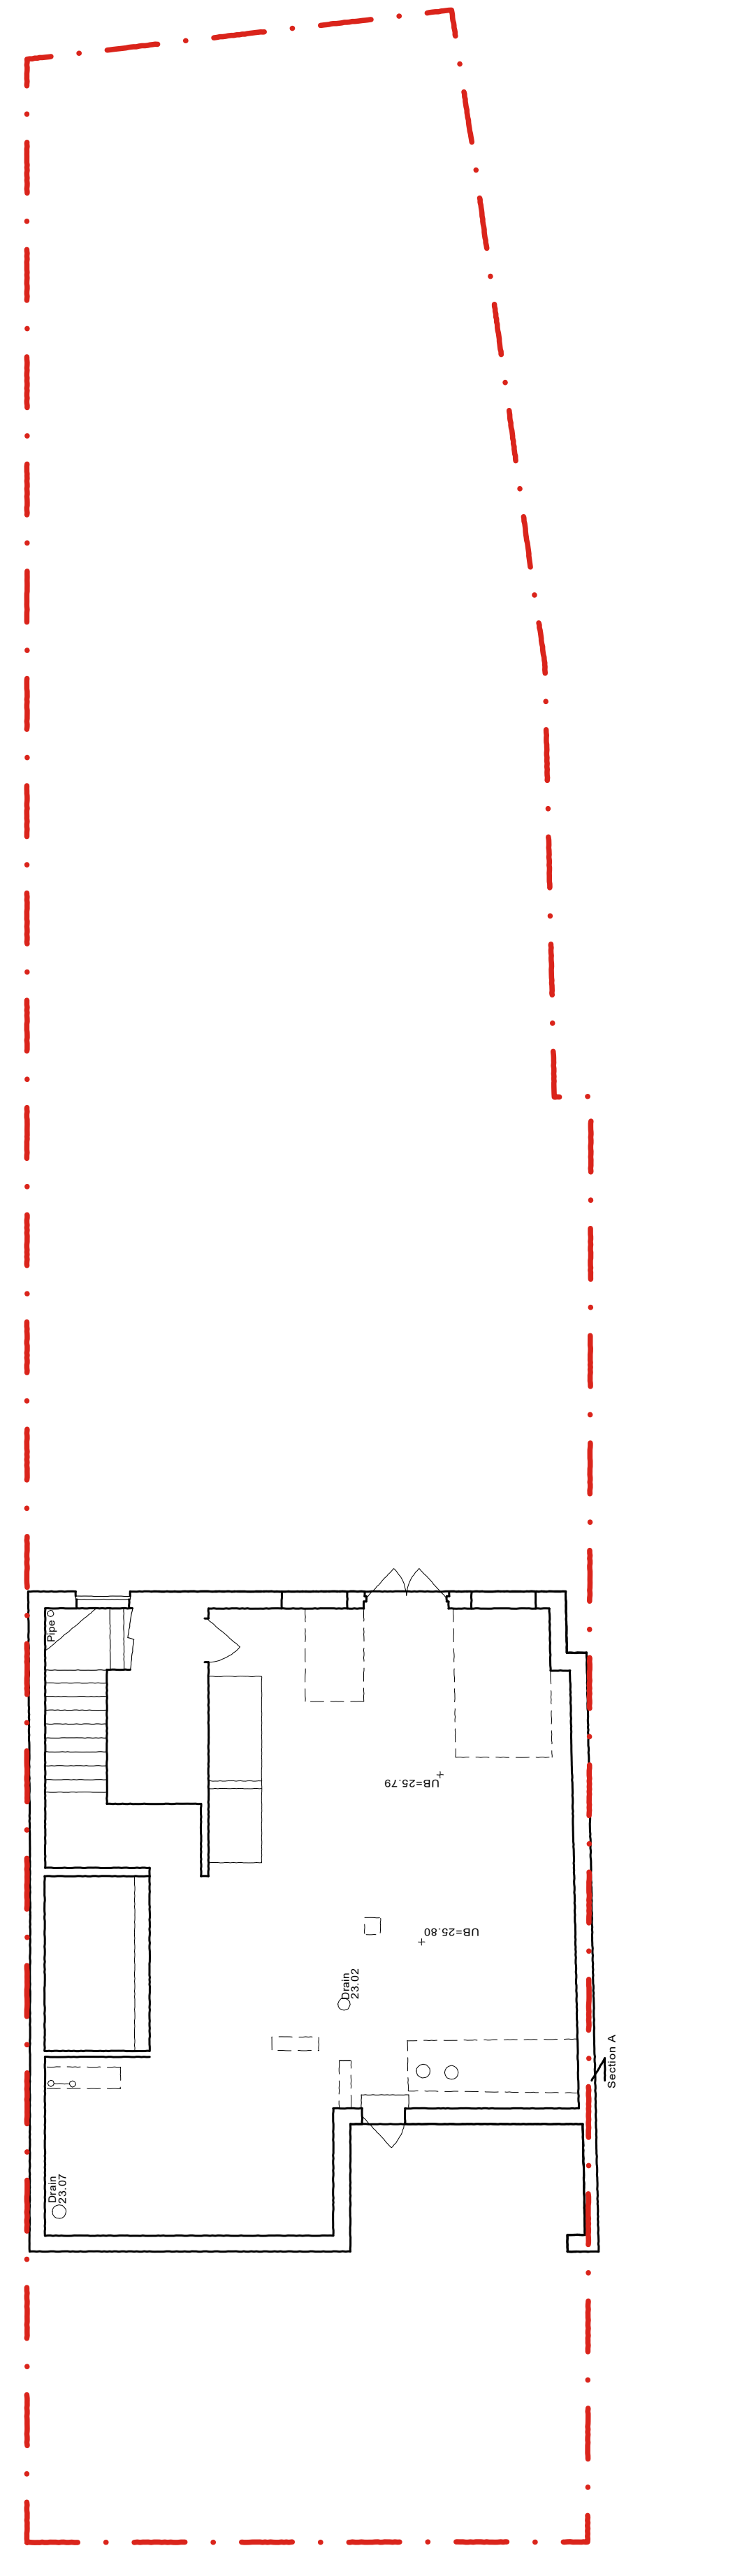
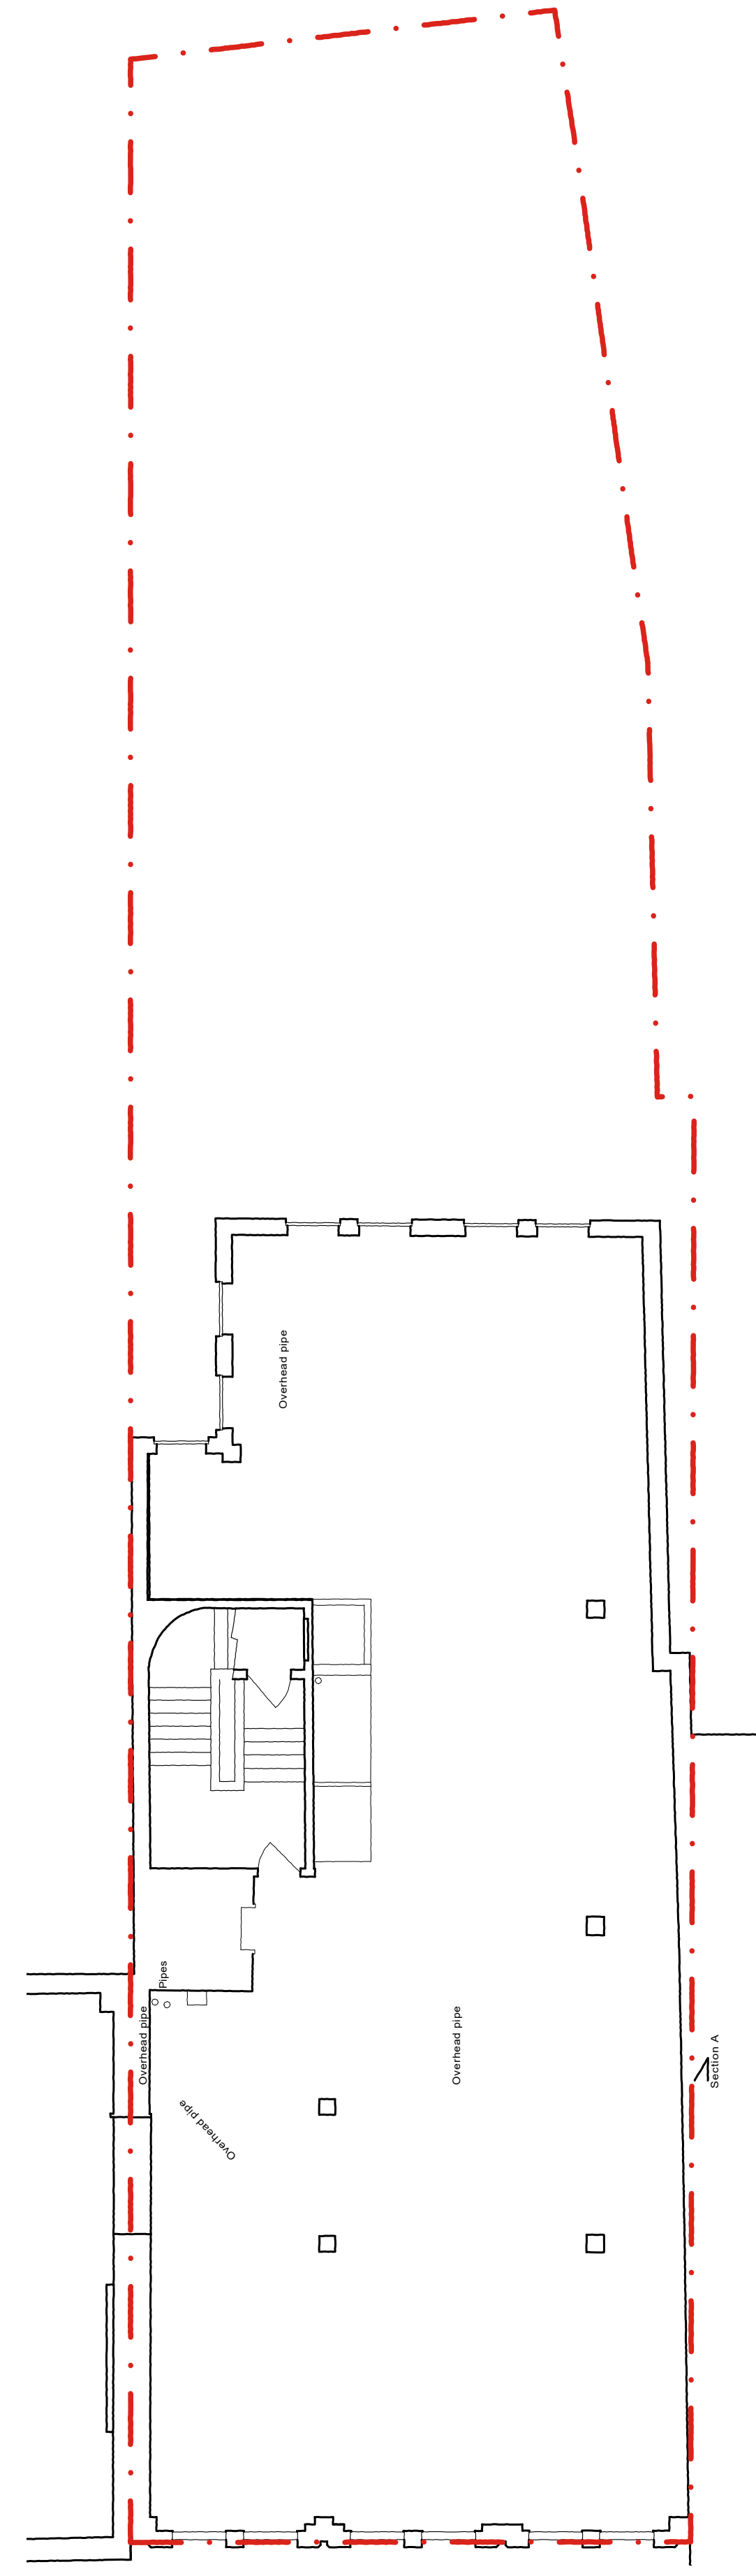
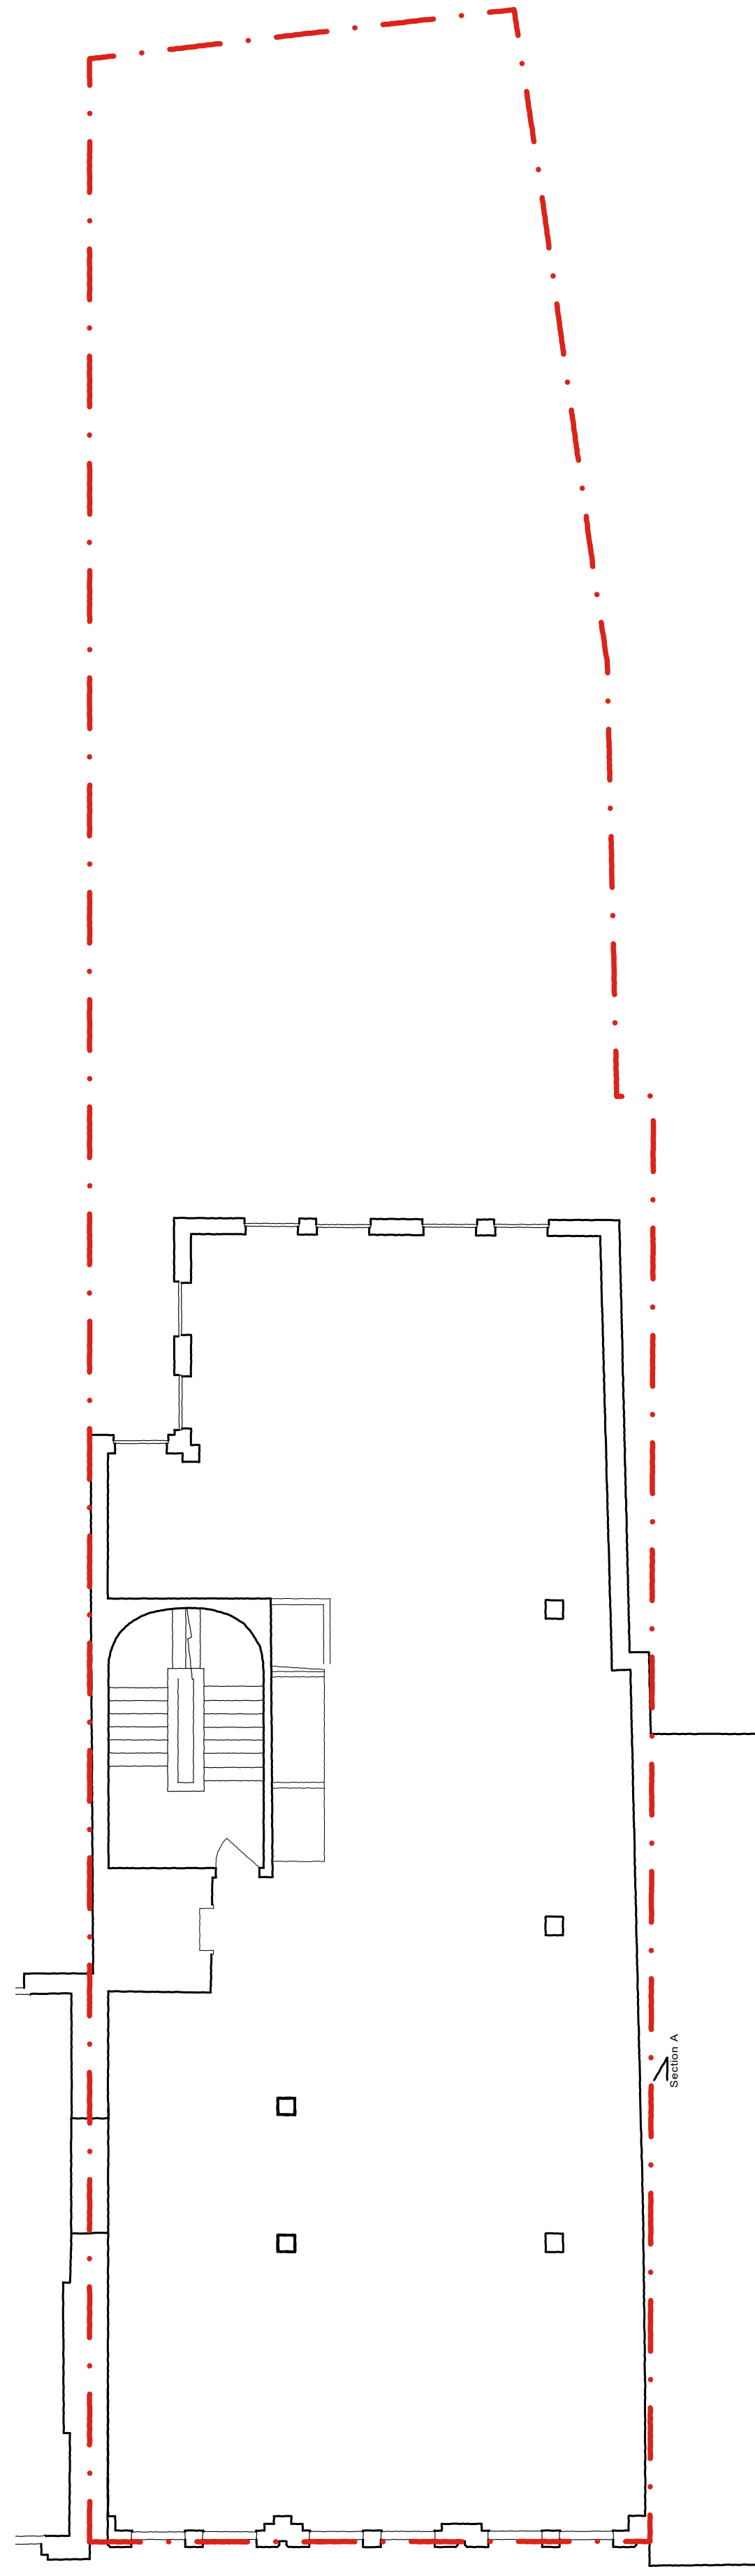
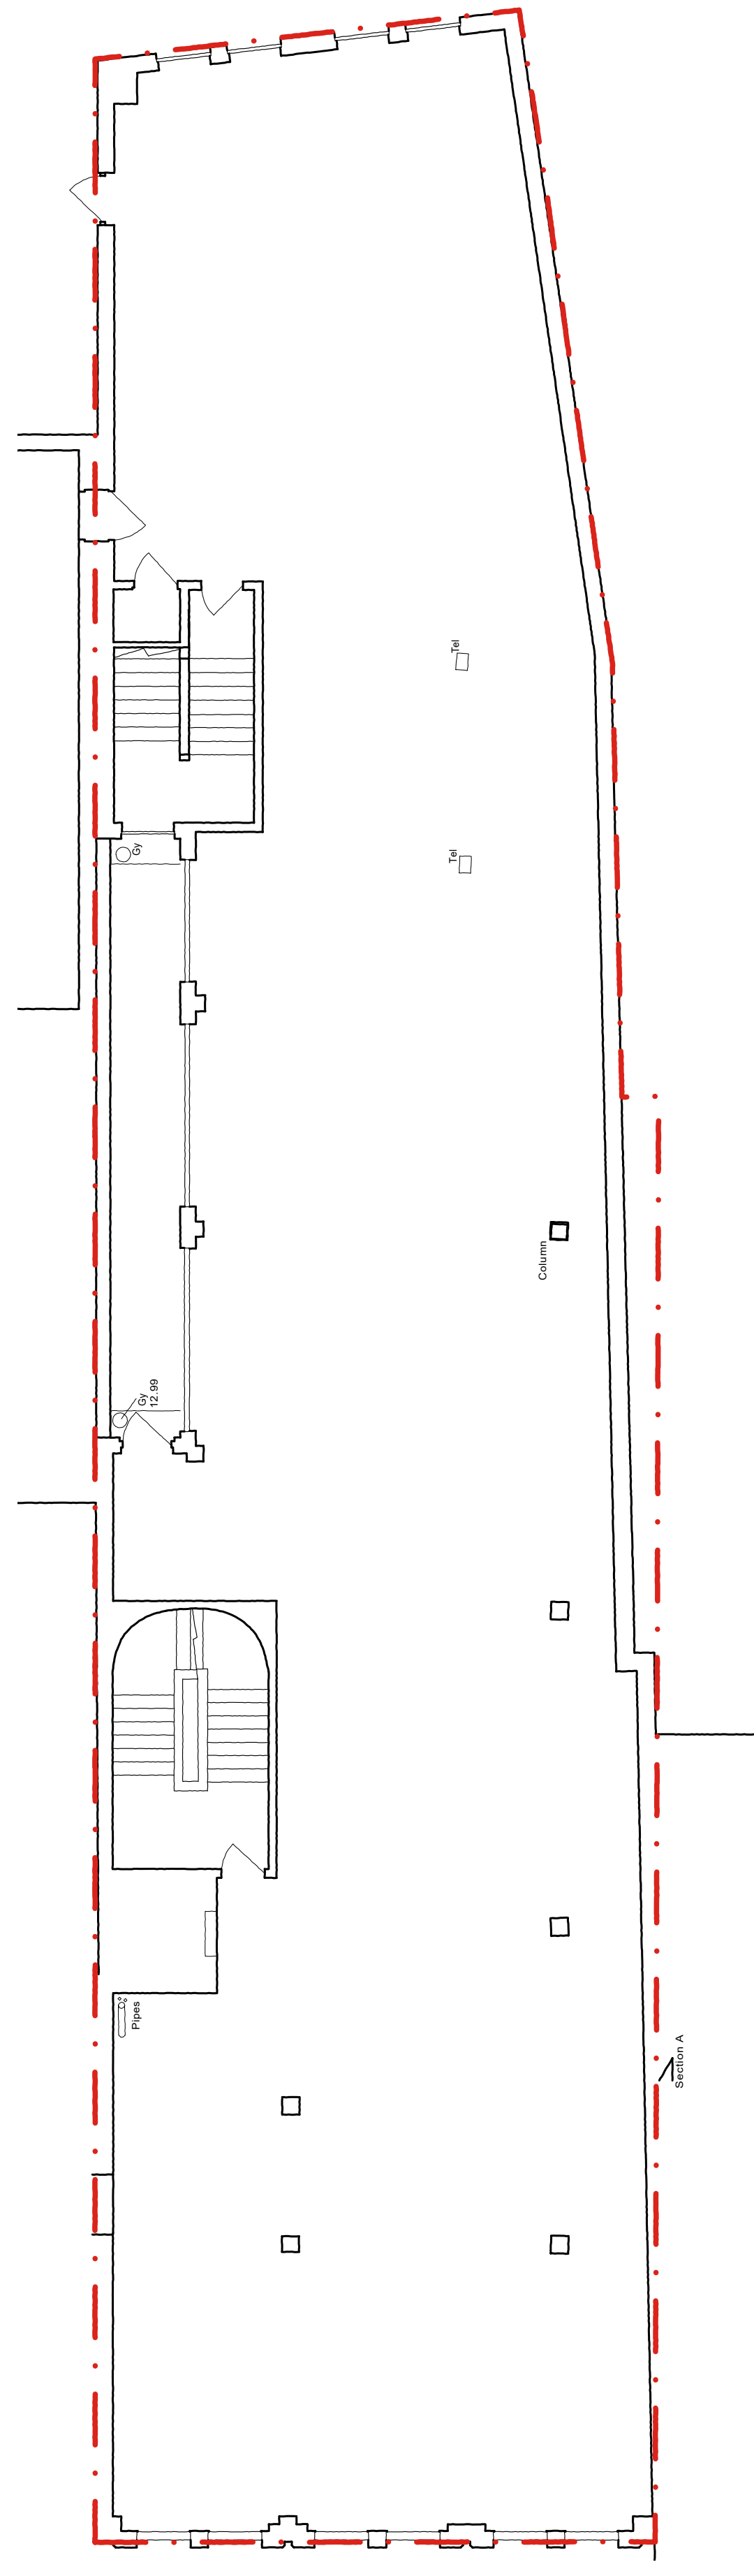
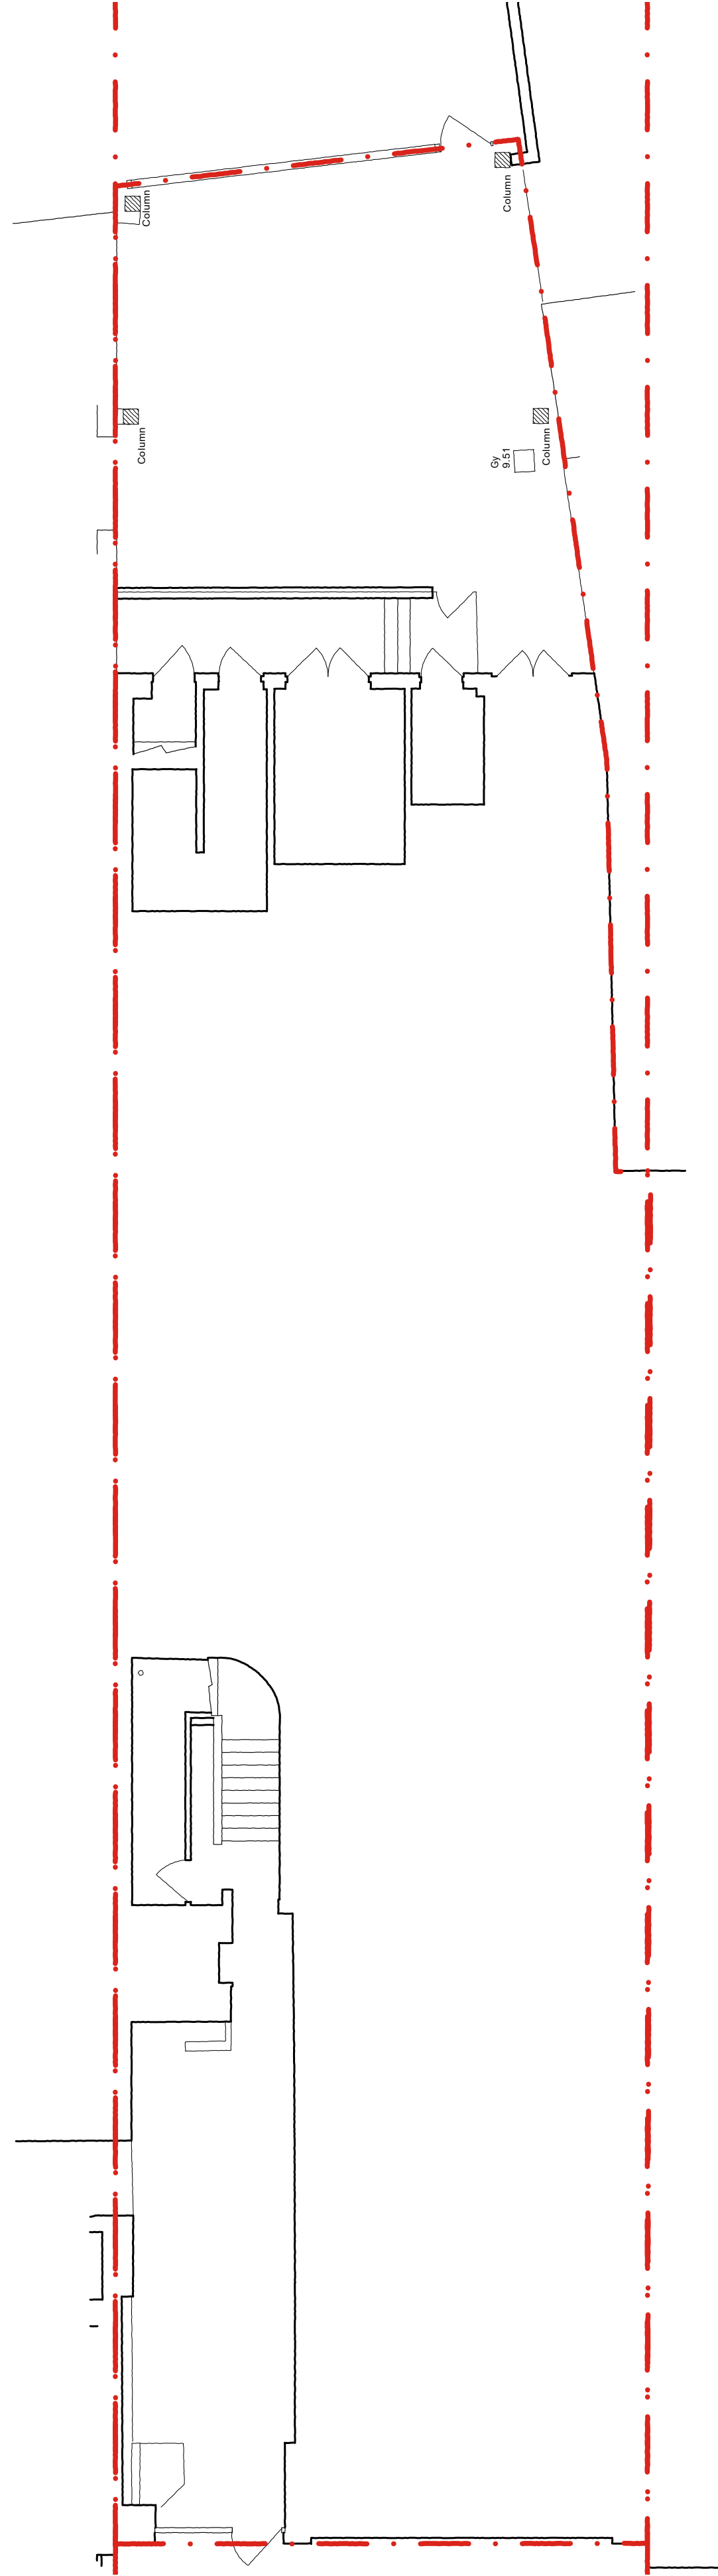


REVISIONS
 A FIRST FLOOR LAYOUTS REVISED
 C SURVEY

JUNE 21
 NOV' 21

SITE 11 - 12 MARKET PLACE
 DRAWING EXISTING PLANS
 NUMBER 21/28/03C
 SCALE 1:100

DATE
 PAPER A1