

STANDARD NOTES:

CONTRACTORS MUST VERIFY ALL DIMENSIONS ON SITE BEFORE COMMENCING WORK. FIGURED DIMENSIONS TO TAKE PRECEDENCE OVER SCALED DIMENSIONS.


ALL MECHANICAL, ELECTRICAL & STRUCTURAL LAYOUTS ETC. ARE INDICATIVE.

THE ARCHITECT IS TO BE NOTIFIED OF ANY DISCREPANCIES IN THE DRAWINGS IMMEDIATELY & ANY DISCREPANCY IN SITE CONDITIONS TO THOSE NOTIFIED ON THE DRAWINGS TO BE CONVEYED TO THE ARCHITECT PRIOR TO COMMENCEMENT OF AFFECTED WORK.

THIS DRAWING IS TO BE READ IN CONJUNCTION WITH ALL OTHER DRAWINGS IN THE ED//110BR SERIES IN ADDITION TO ALL ACCOMPANYING SCHEDULES & SPECIFICATIONS.

THE COPYRIGHT OF THIS DRAWING IS RESERVED & IT MUST NOT BE DISTRIBUTED OR COPIED WITHOUT THE PRIOR CONSENT OF THE AUTHOR. ELECTRONIC FILES MUST NOT BE ALTERED OR COPIED.


NOTE: FACING MATERIALS TO MATCH EXISTING

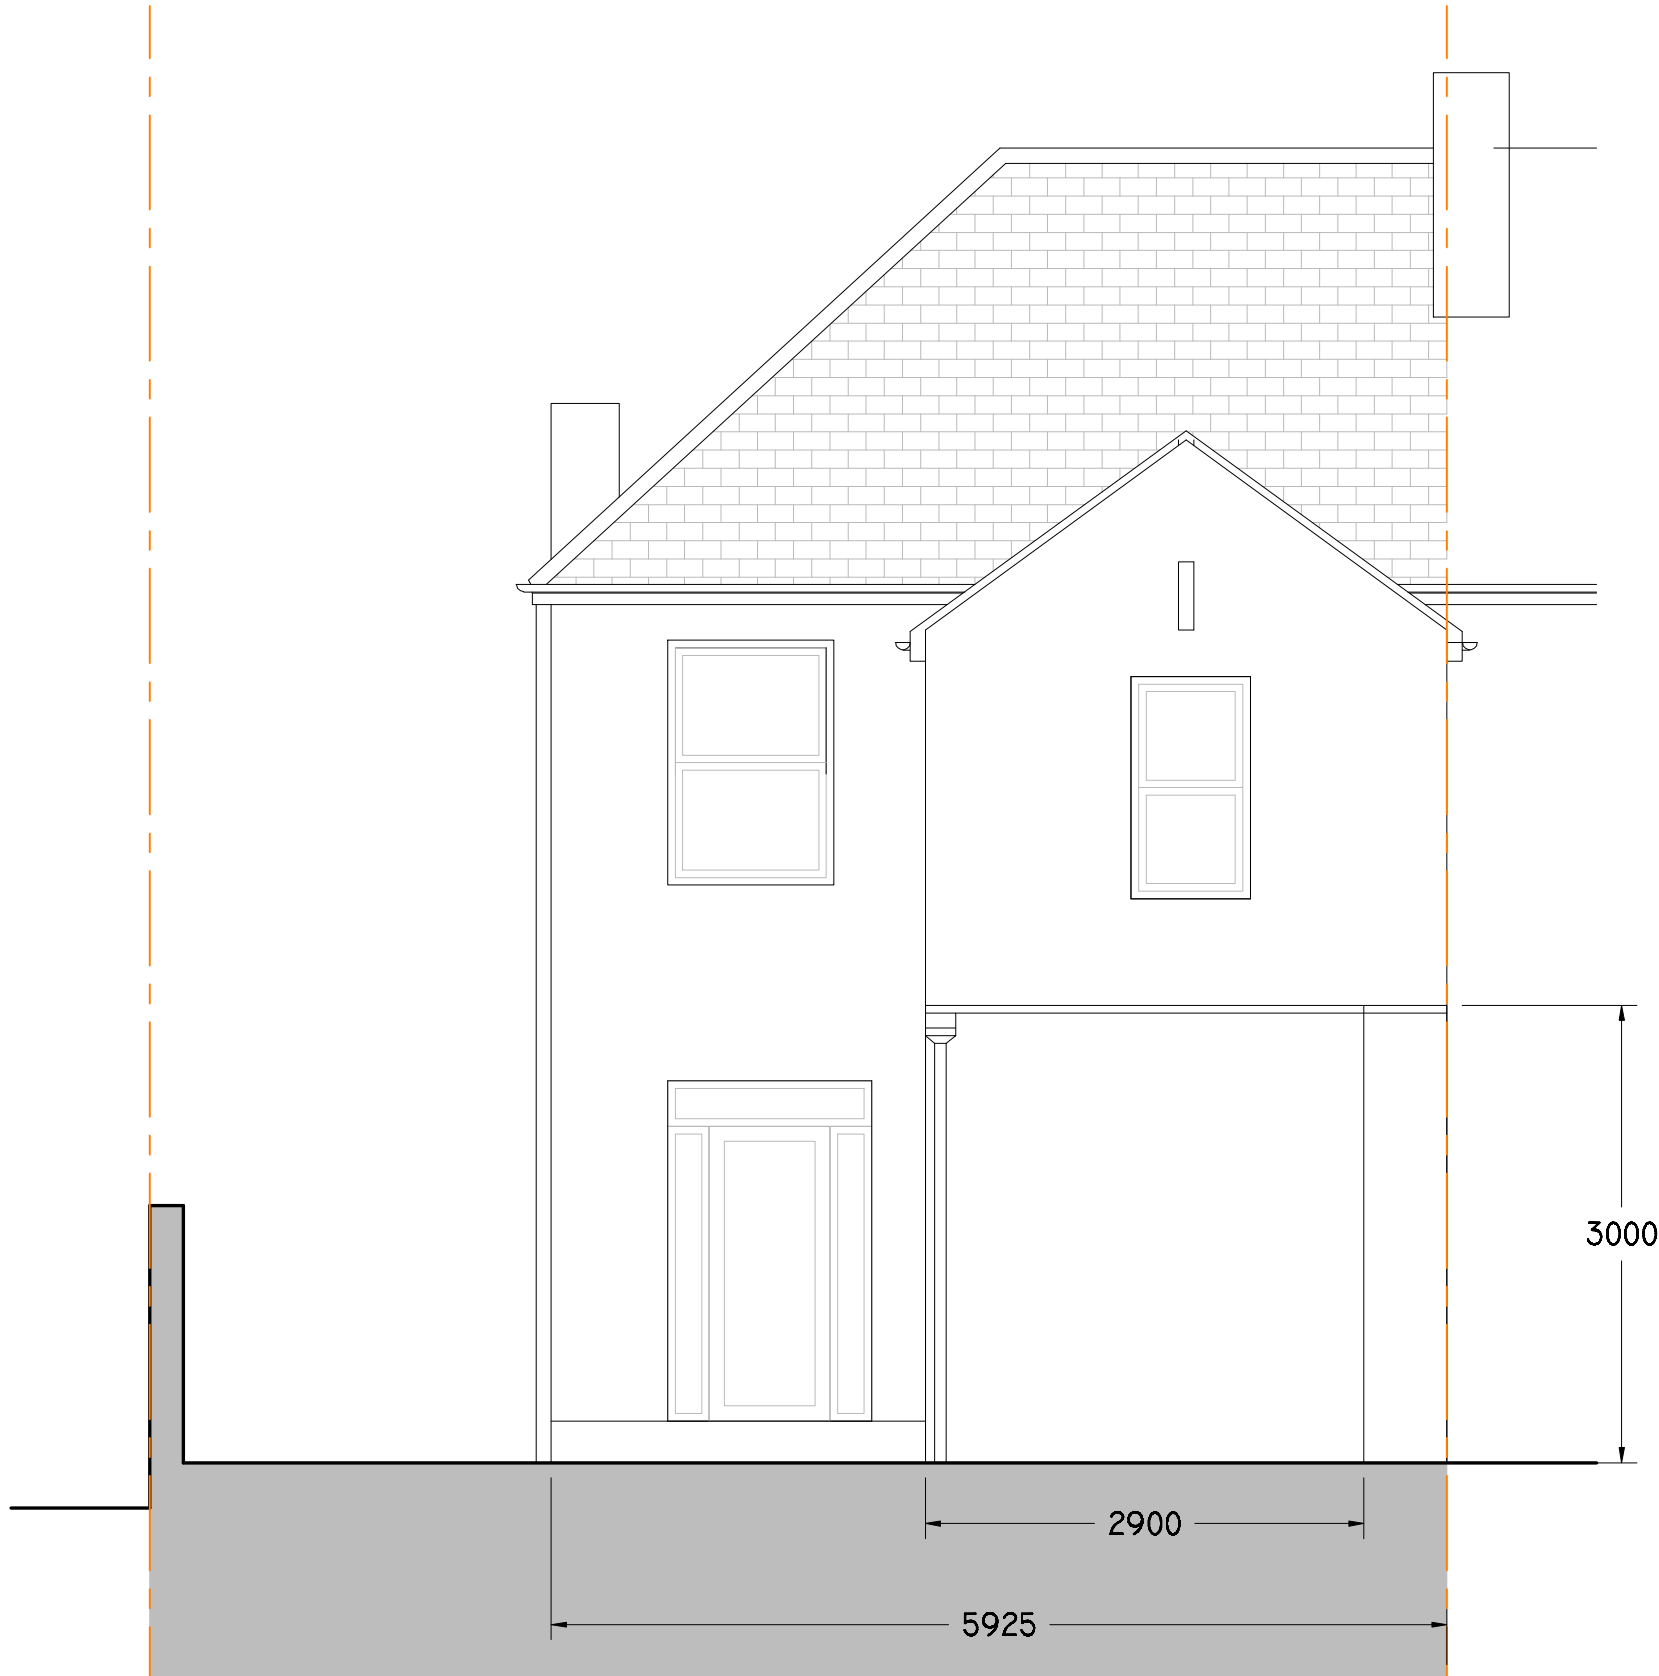

PROPOSED REAR (NORTH-WEST) ELEVATION
1:50



PROPOSED SIDE (NORTH-EAST) ELEVATION
1:50

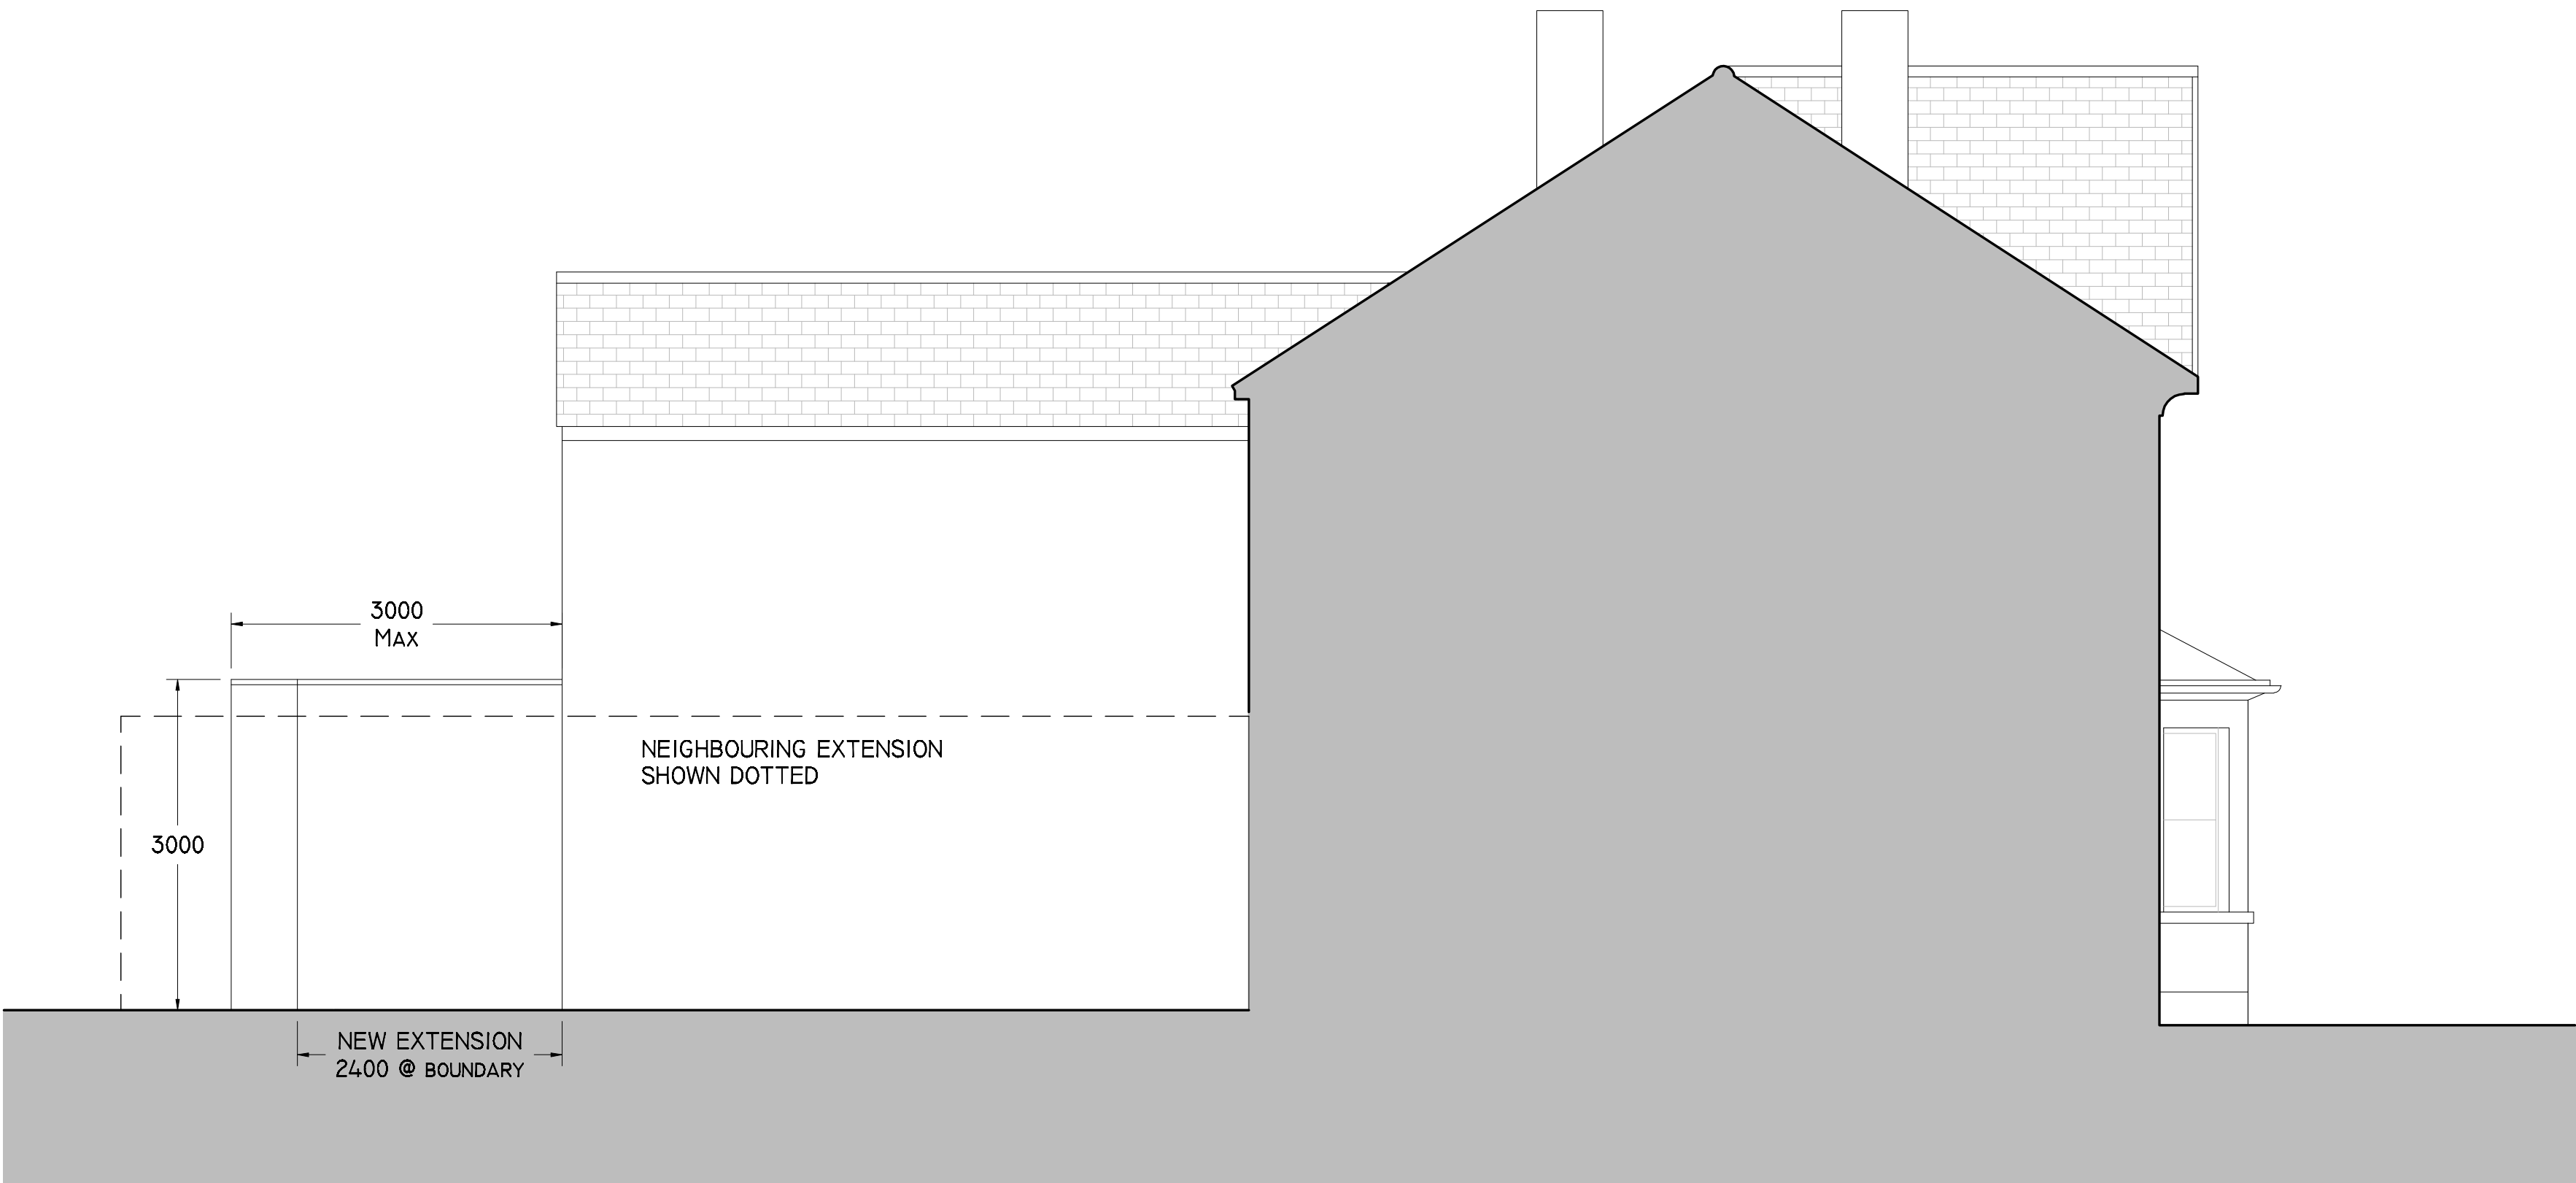

PROPOSED SIDE (SOUTH-WEST) ELEVATION
1:50

REV.	A	PROPOSED EXTENSION REDUCED IN WIDTH	20.01.22	ISSUE STATUS	PROJECT110 BASINGSTOKE ROAD, READING, RG20ET				82 Mount View Road London N4 4JR	
				PLANNING	DRAWINGPROPOSED ELEVATIONS				Tel: 0208 340 2003 Fax: 0207 625 1109	
					DRAWING No.ED//110BR/CL401 A		DRAWN BYMC		info@etchdesign.com	
					DATENov 20		SCALE1:50			