


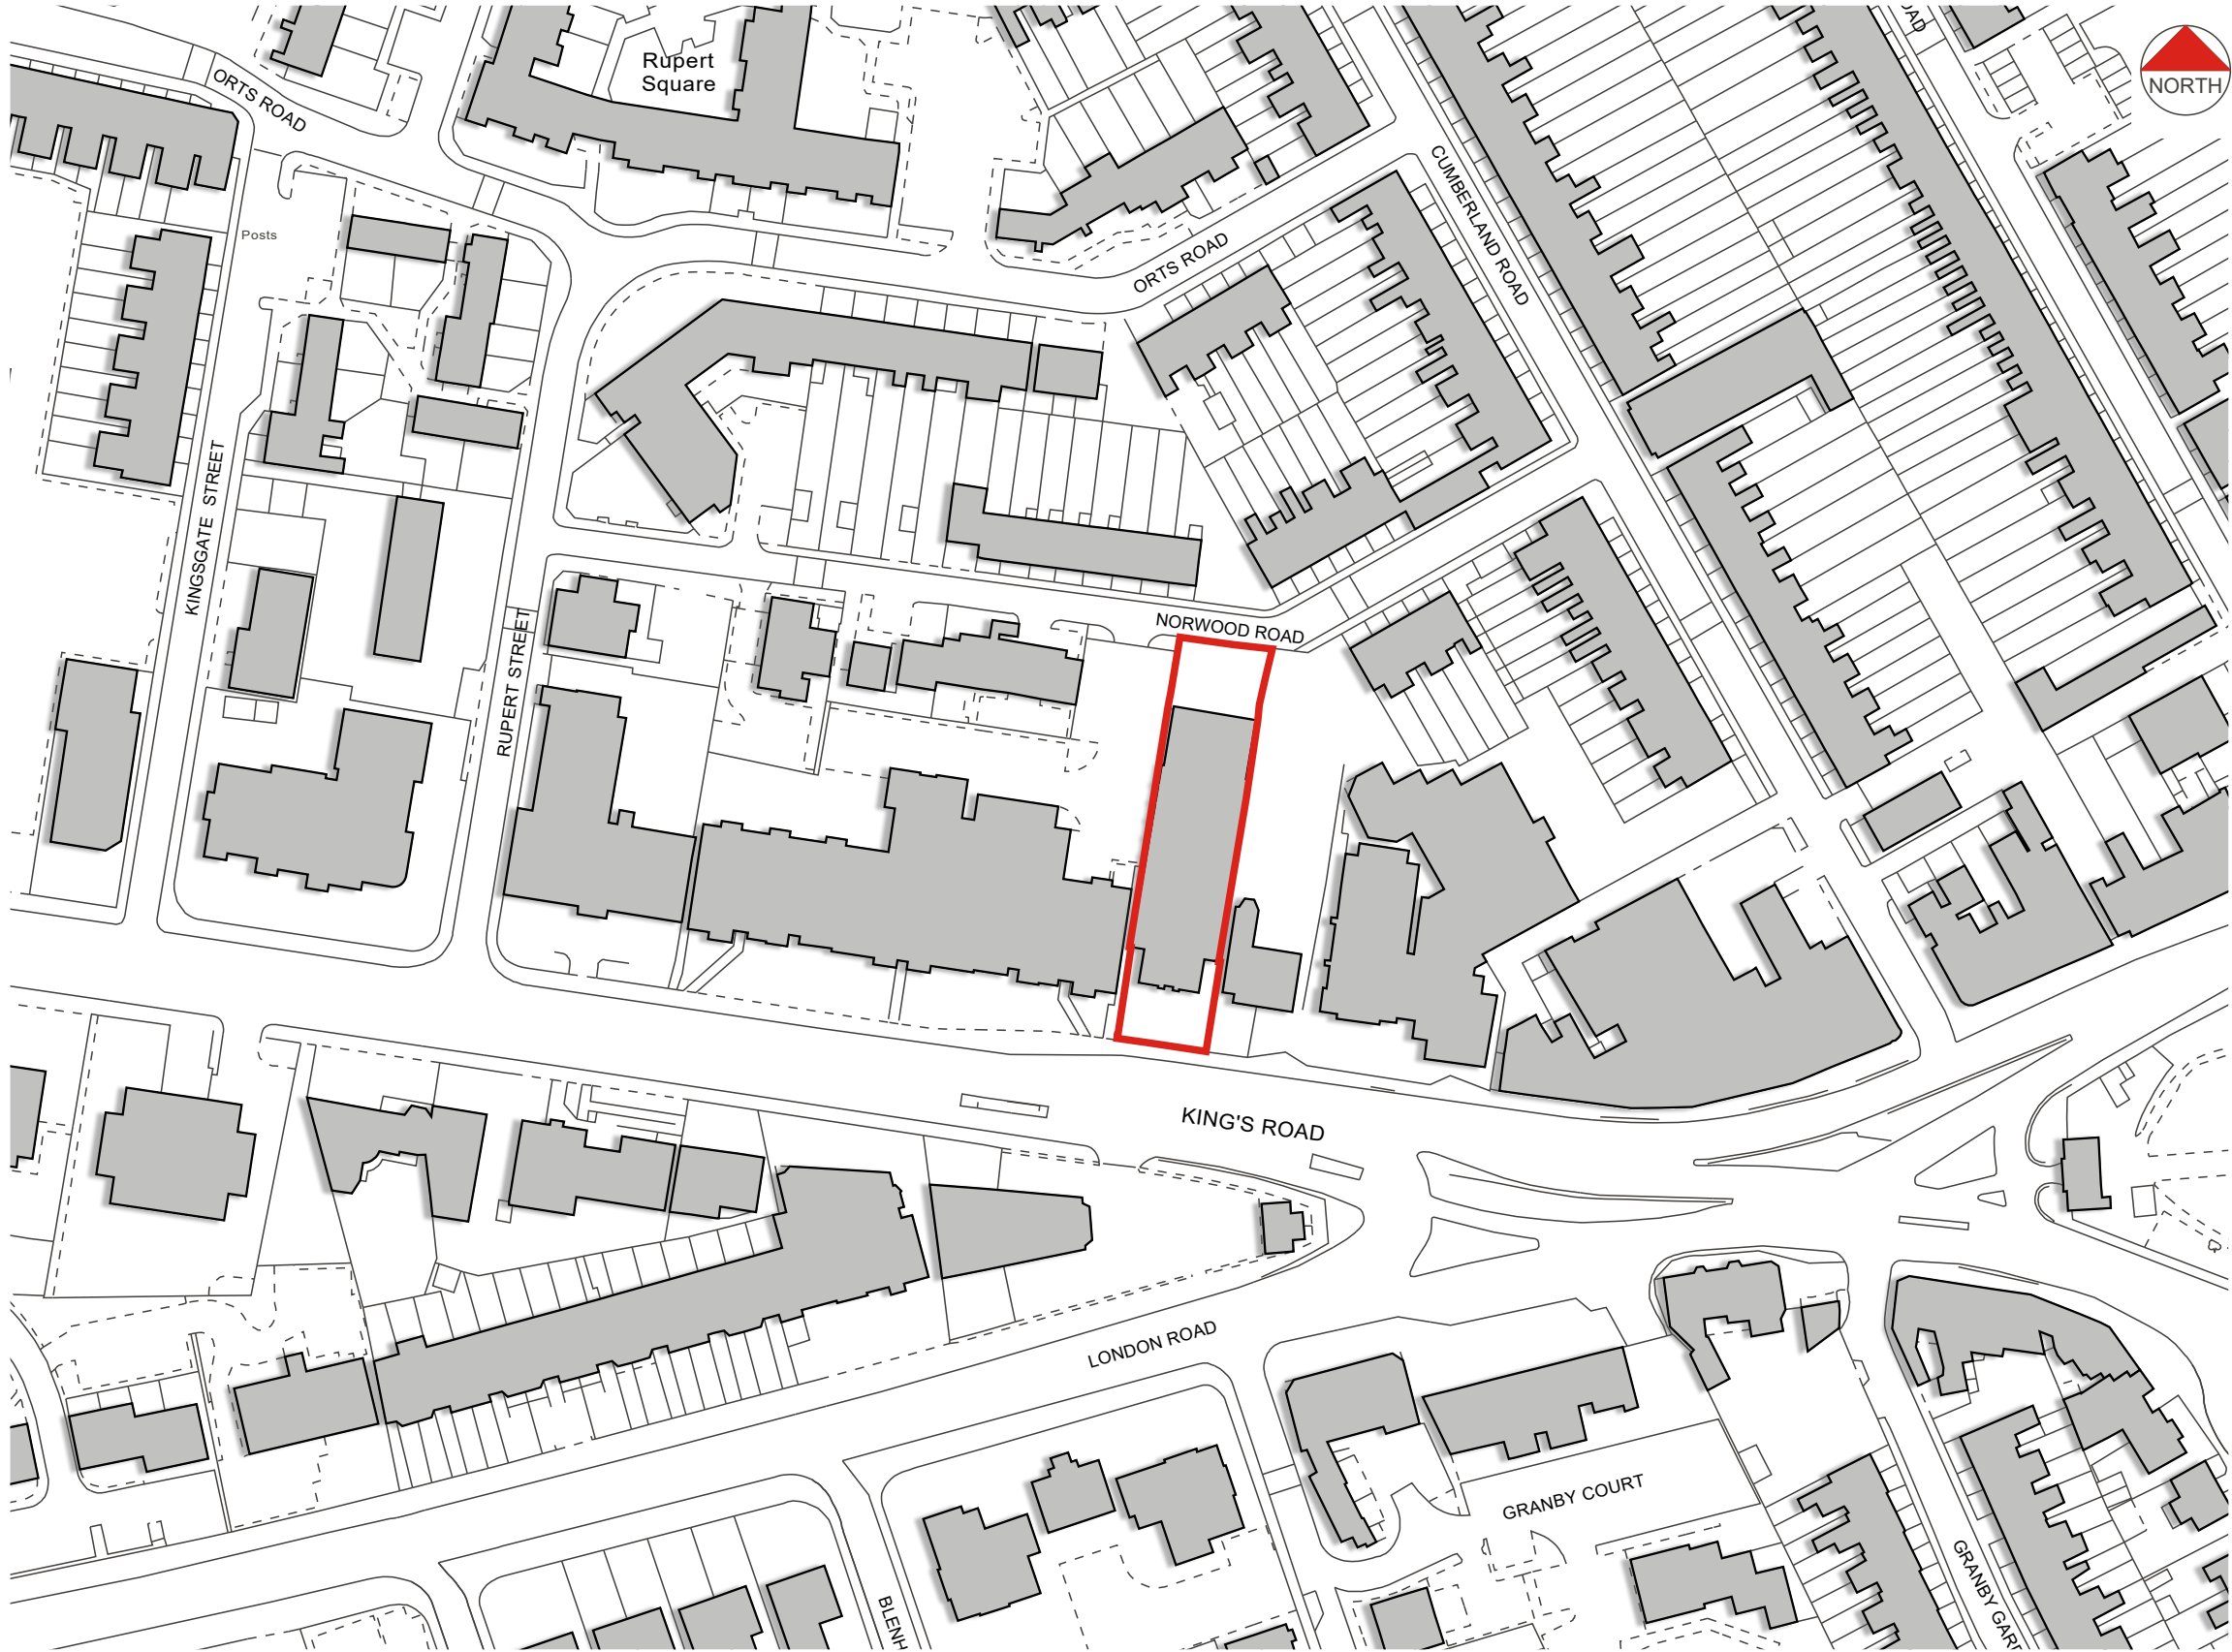

Mapping contents (c) Crown copyright and database rights 2019 Ordnance Survey 100035207

NOTES

This drawing to be read in accordance with the specification/Bills of Quantities and related drawings. No Dimensions to be scaled from this drawing. All stated dimensions to be verified on site and the Architect notified of any discrepancies.

0

50

Scale bar 50mm at 1:1

- NOTES:
- TREES SHOWN OUTSIDE OF THE APPLICATION BOUNDARY ARE SHOWN INDICATIVELY.
- EXISTING LEVELS HAVE BEEN TAKEN FROM ORDINANCE SURVEY AND TOPOGRAPHICAL INFORMATION PROVIDED BY OTHERS.
- HIGHWAYS ARRANGEMENT IS SHOWN INDICATIVELY ONLY; REFER TO HIGHWAY ENGINEERS AGREEMENT WITH LOCAL HIGHWAYS AUTHORITY.
- LANDSCAPING IS SHOWN INDICATIVELY ONLY; REFER TO LANDSCAPE ARCHITECT'S DRAWINGS FOR DETAILED LANDSCAPE PROPOSALS.

KEY:

SITE APPLICATION BOUNDARY

REV	DATE	NOTE	IN



Drawing Status: **PLANNING ISSUE**

Project

**ARTHUR HILL POOL
REGENERATION
READING**

Title

SITE LOCATION PLAN

Scale 1:1250 @A3	Date MAY 2020
Drawn SC	Checked DF
Drawing Number 8129_P100	Revision -

Saunders

Architecture + Urban Design