



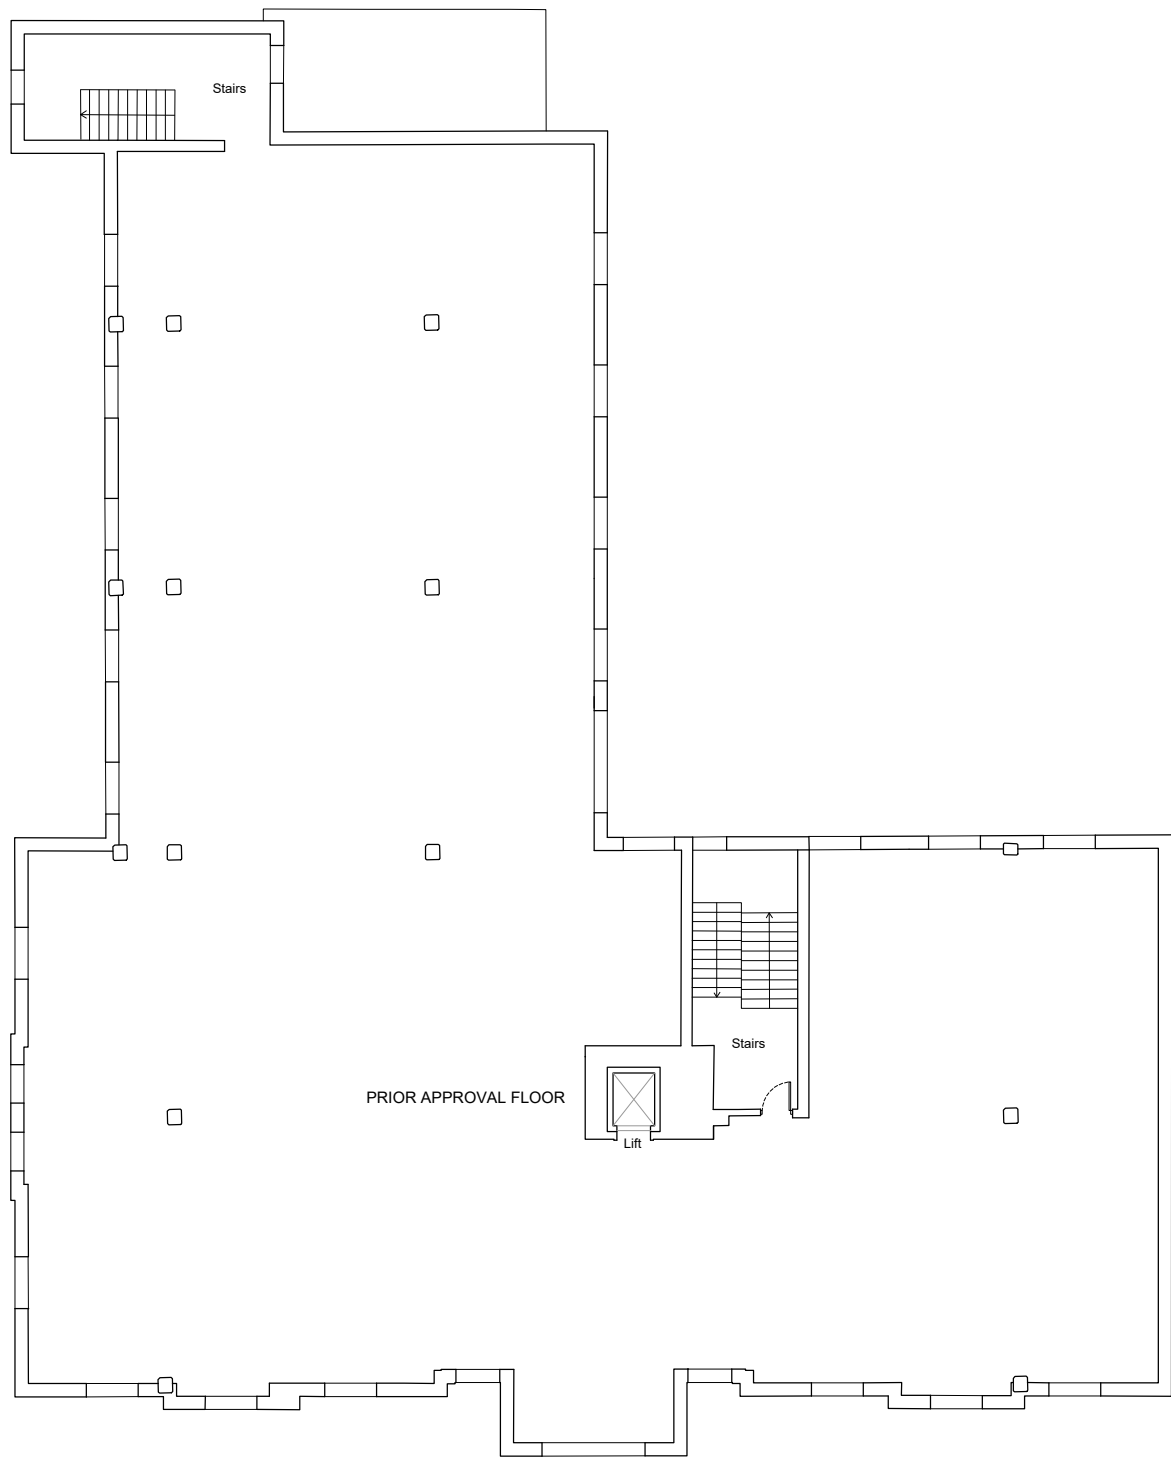


PD FIRST FLOOR

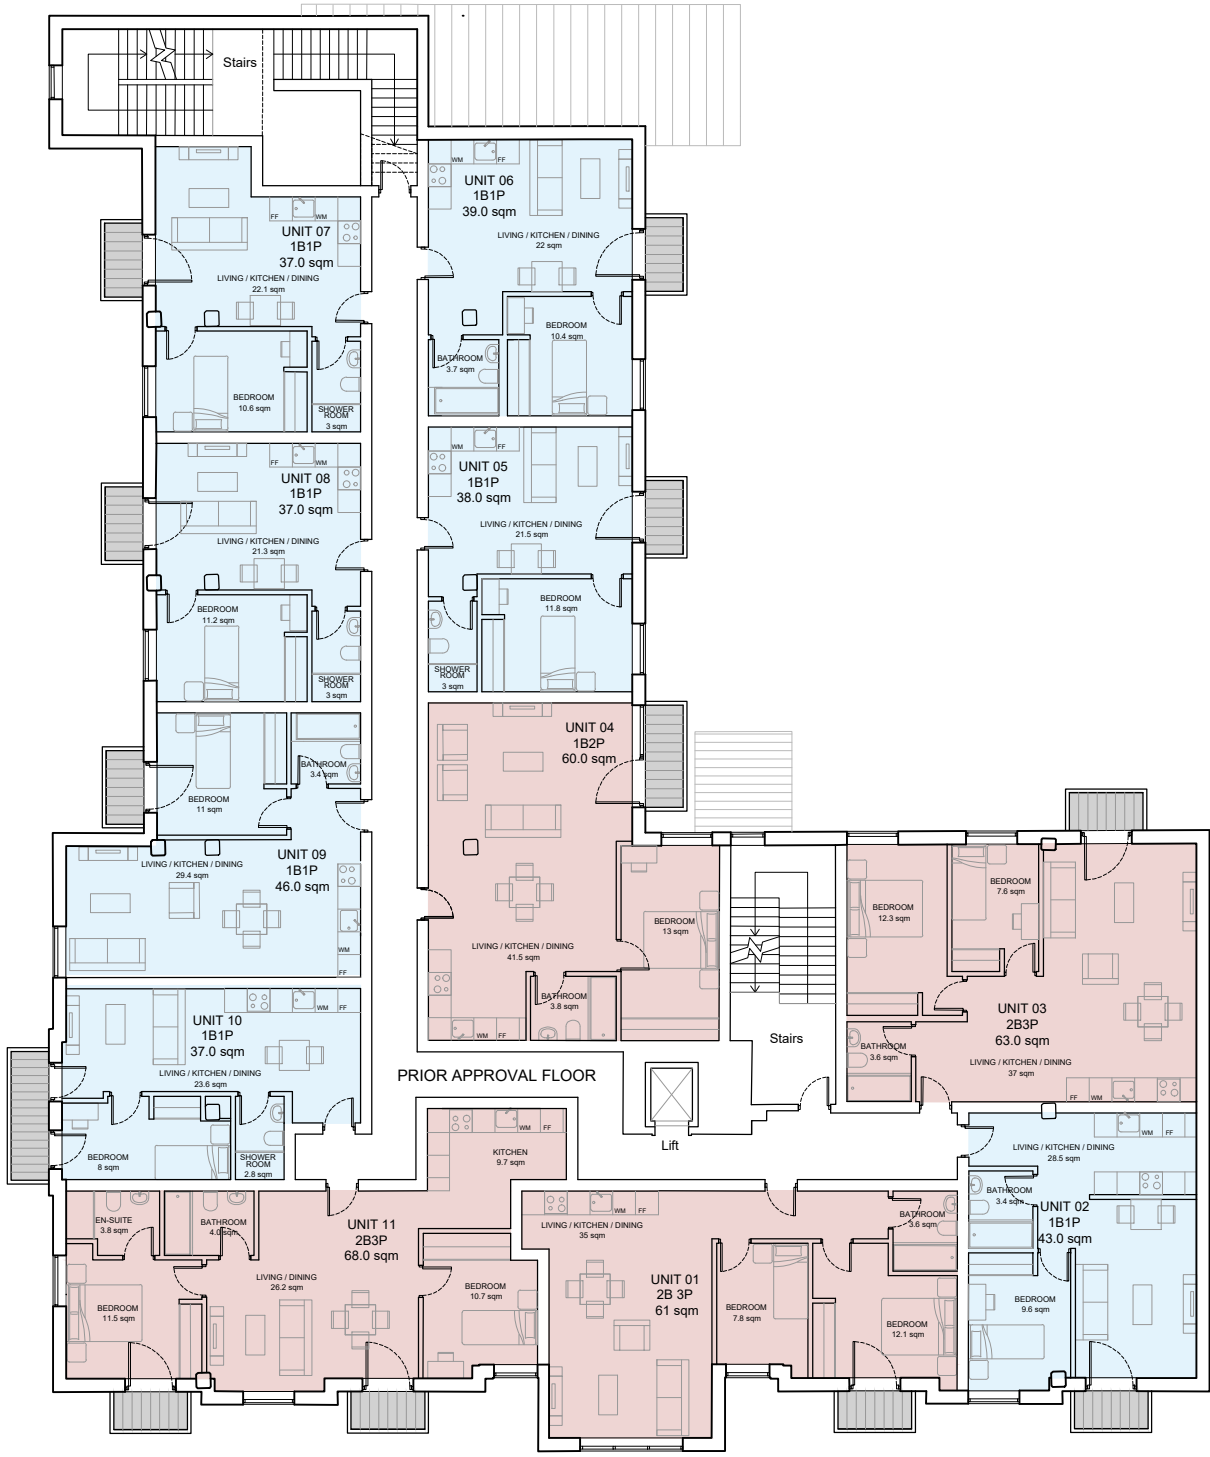

PRIOR APPROVAL FLOOR

Notes.

- DO NOT SCALE FROM THIS DRAWINGS
- SETTING OUT & ALL MEASUREMENT SHOULD BE TAKEN ON SITE

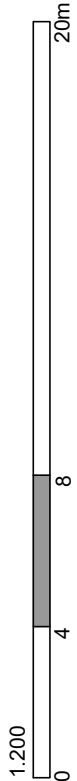

Client.
BURLEIGH ESTATES

Project.
**Alexander House, 205-207 King's Rd,
Reading RG1 4LS**

Title.
**PD FIRST & PRIOR APPROVAL FLOOR
PLANS**

Project Initial.
AHR

Date.
23 Sep 2021

Drawing Number.
AHR_PA2 104

Revision.
0

Drawing Scale.
1:200 @ A3

Drawn.
IF

Checked.
AB



Architecture | Urban Design | Interiors | Building Consultancy
ONE Alfred Place. 1 Alfred Place. London. UK
info@aquaarchitects.com | www.aquaarchitects.com