


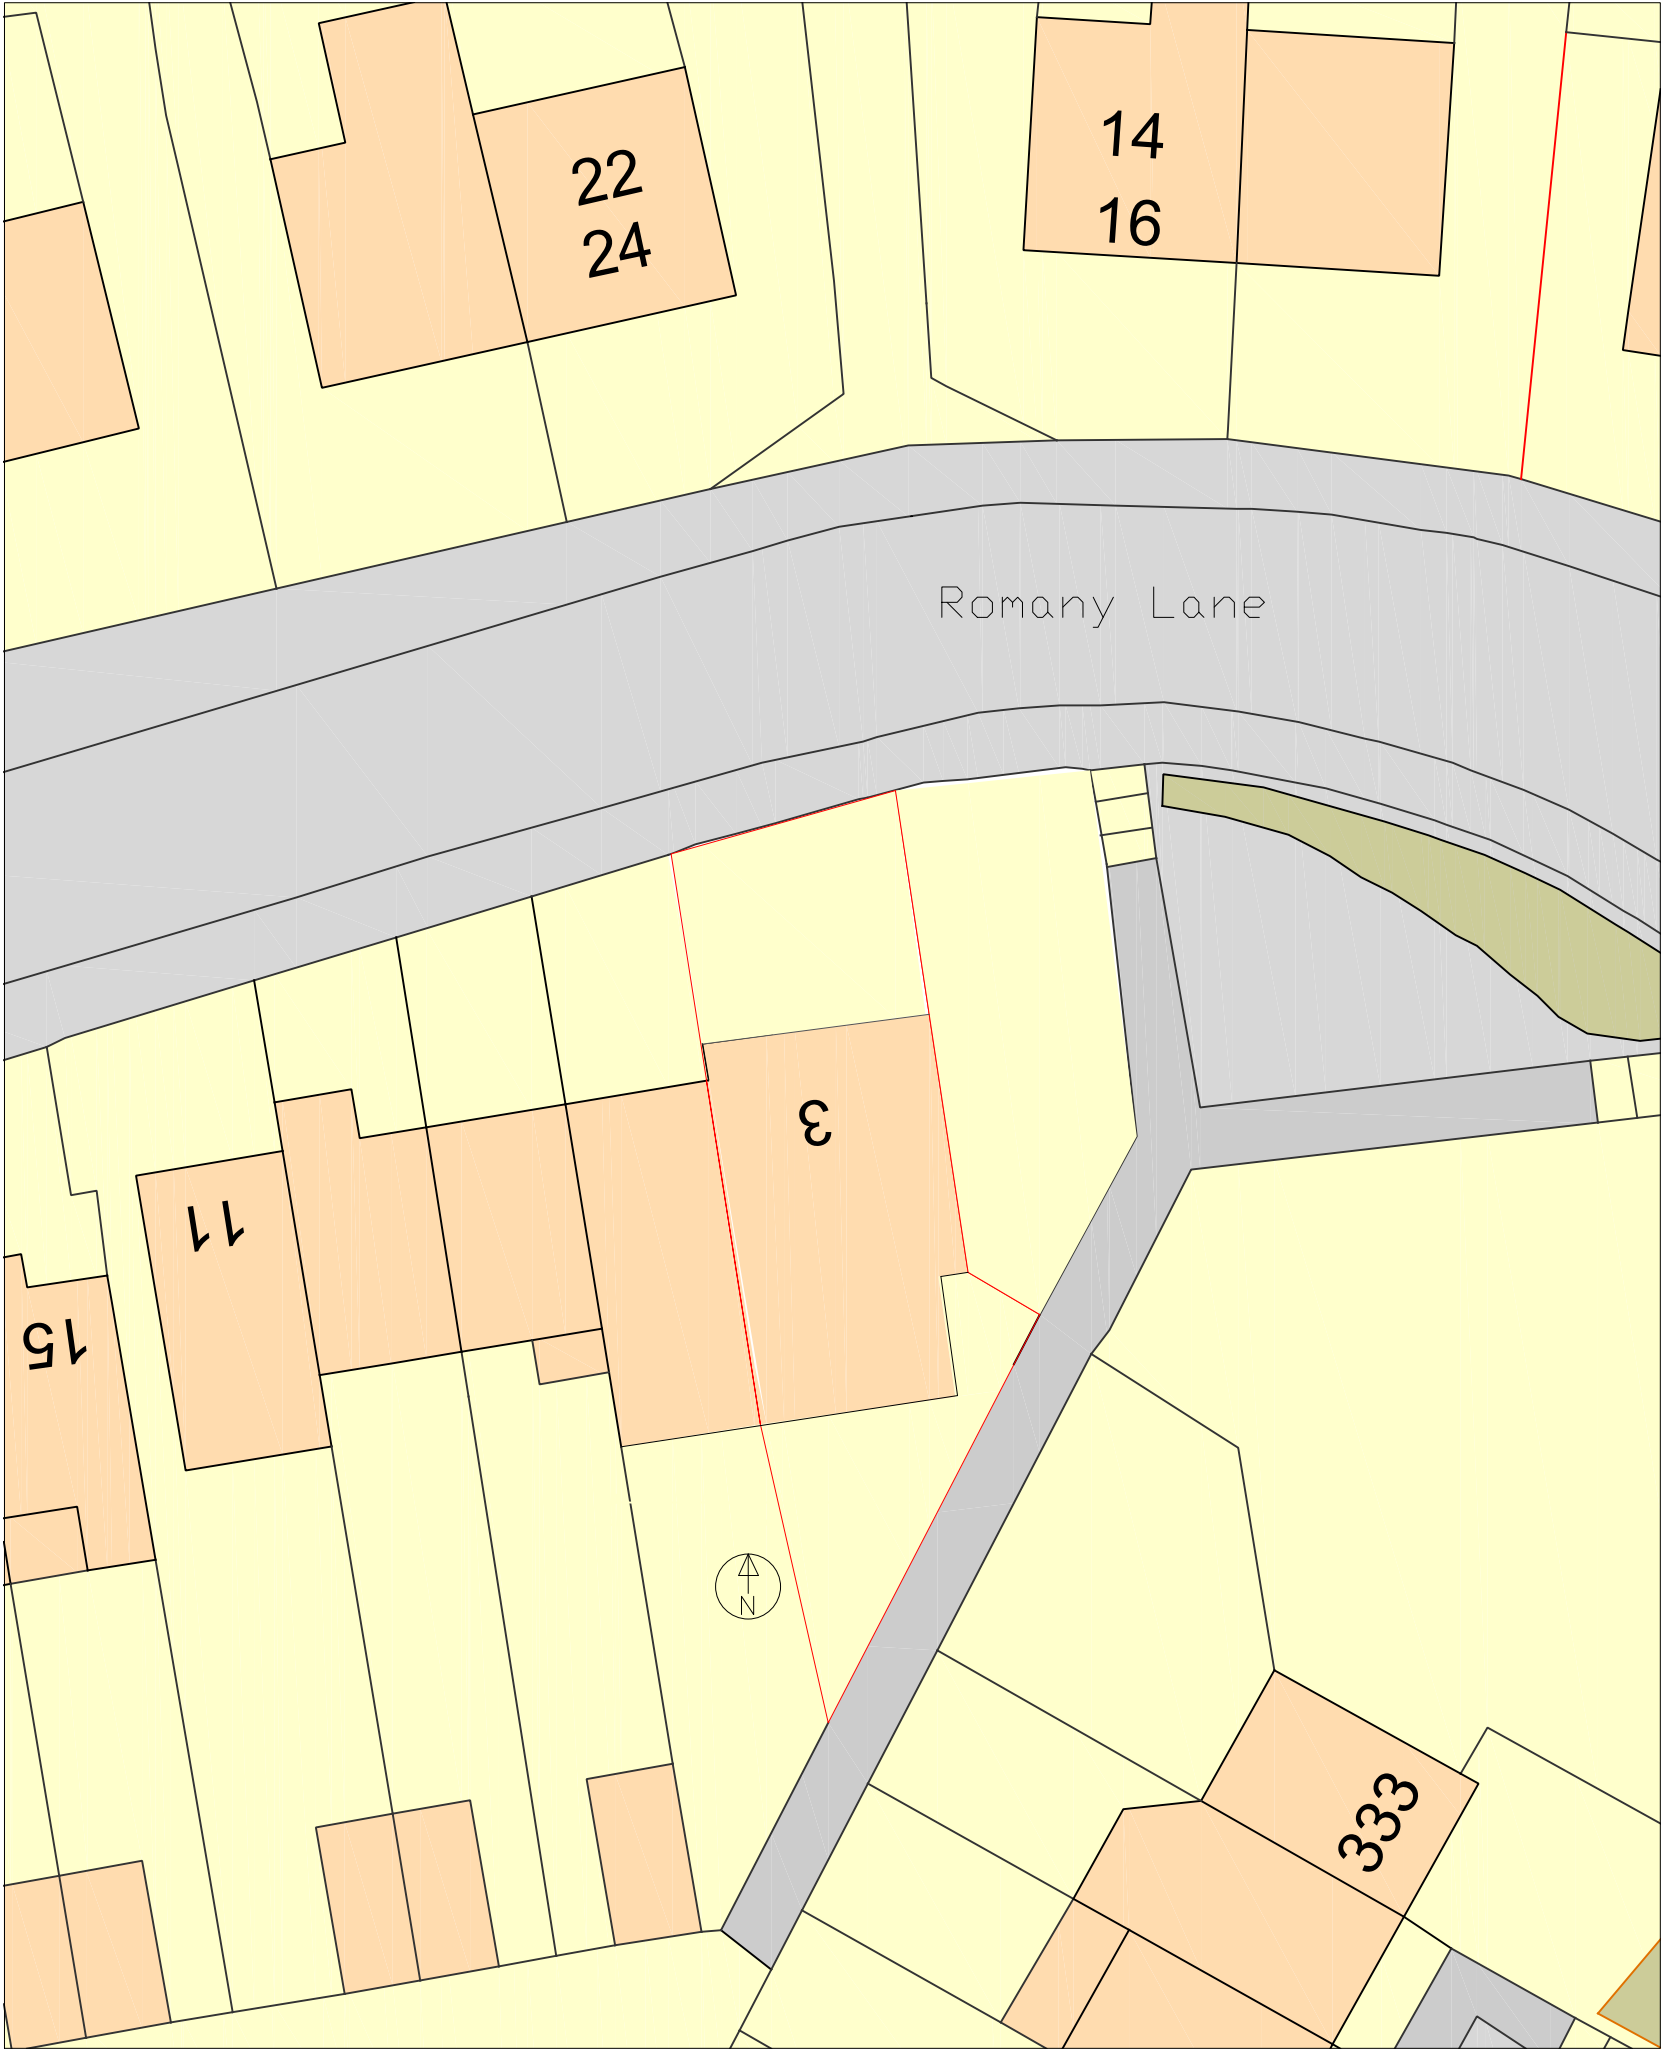

|                                                |            |                                             |
|------------------------------------------------|------------|---------------------------------------------|
| PROJECT                                        |            |                                             |
| 3 Romany Lane<br>Tilehurst<br>Reading RG30 6AP |            |                                             |
| DRAWING                                        |            |                                             |
| Proposed Site and<br>Location Plan             |            |                                             |
| SCALE                                          |            |                                             |
| 1:1250 & 1:250                                 |            |                                             |
| PAPER SIZE A3                                  |            |                                             |
| DRAWING NO                                     |            |                                             |
| RL21-1                                         |            |                                             |
| A                                              | 25-07-2016 | Scale bar, north arrow and road names added |
|                                                |            |                                             |