

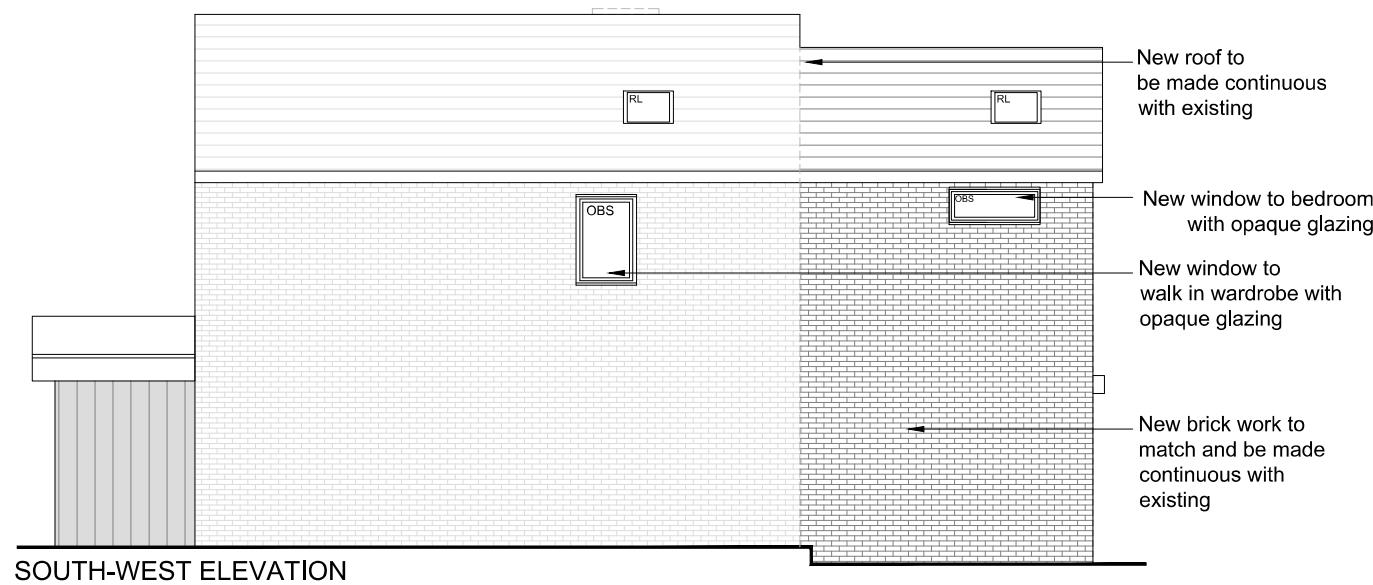


- Drawing Notes:**
- Copyright for this drawing is held by Architectural Design Services (UK) LTD. It is not to be reproduced without express permission.
 - This drawing is for building regulation "full plans application" purposes only and **NOT** considered 'construction issue'. It is to be read in conjunction with all drawings/general notes within building control set and Design and Maintain's drawings and/or specifications. Contractor to take responsibility for compliance to all aspects. Do not scale from this drawing.
 - Any errors or omissions to be reported to architect and works to stop where critical. Architectural Designs takes no responsibility for contractors timescale's.
 - Contractor must check all dimensions are correct before any demolition/construction works are carried out and contact the designer where issues are noted. Contractor to confirm setting out of horizontal and vertical elements. All coursing's are illustrative only.

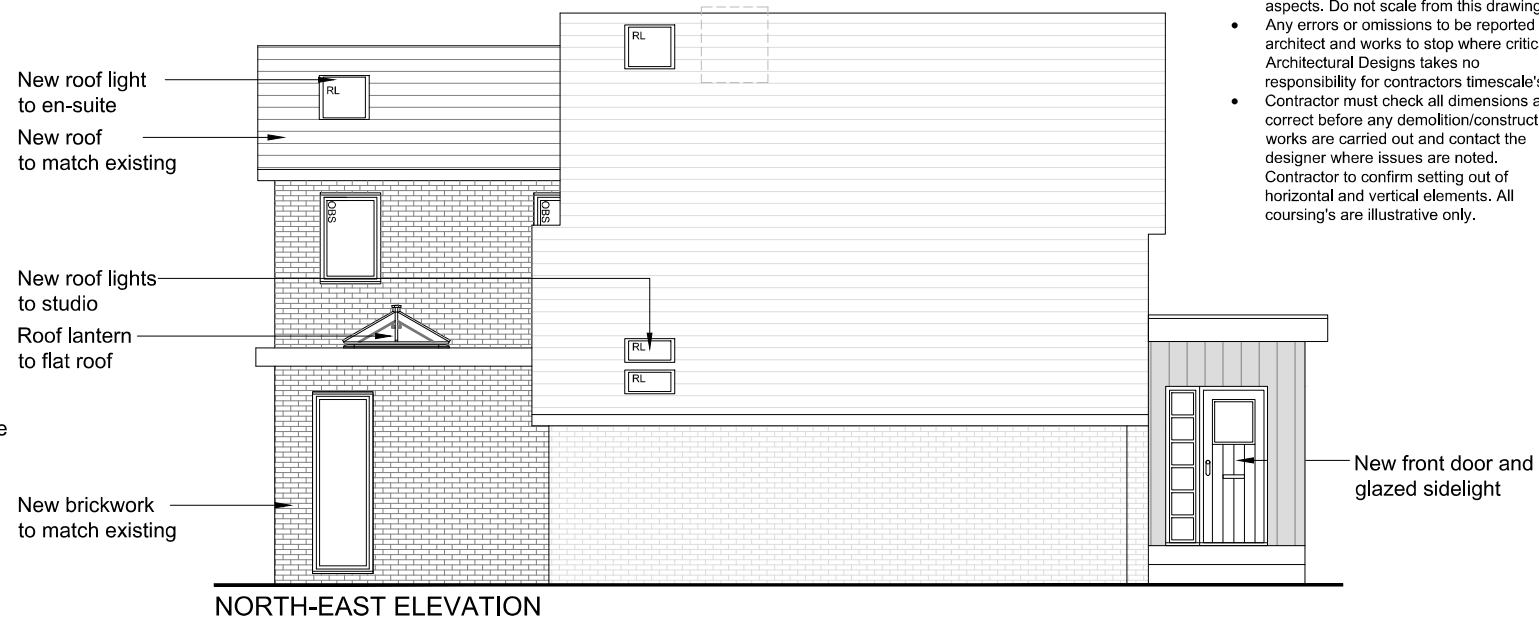

Client: Mr Nair & Mrs Joseph Mattam	
Property Address: 49 Oak Tree Road, Tilehurst, Reading RG31 6JU	
Drawing Title: Proposed Elevations	
Job Number: 713	Dwg: BR12d
Scale: 1:100 @A3	

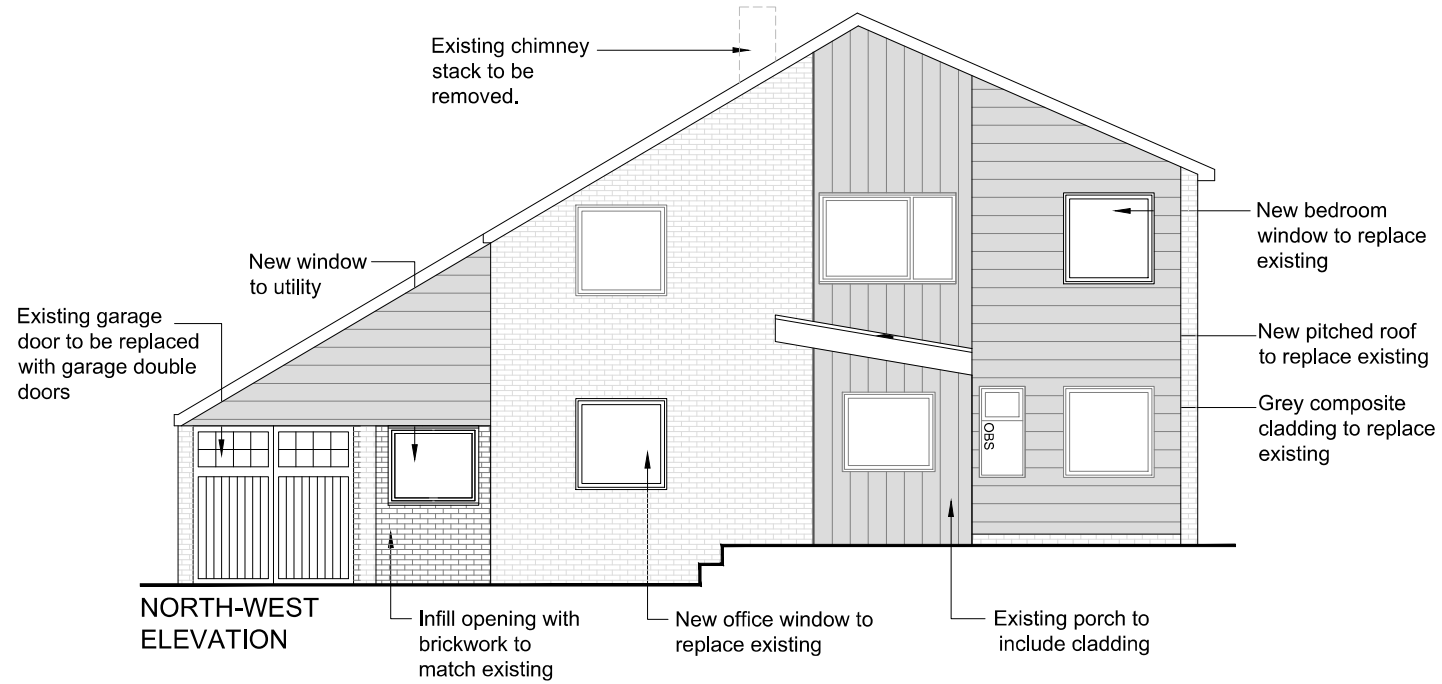