



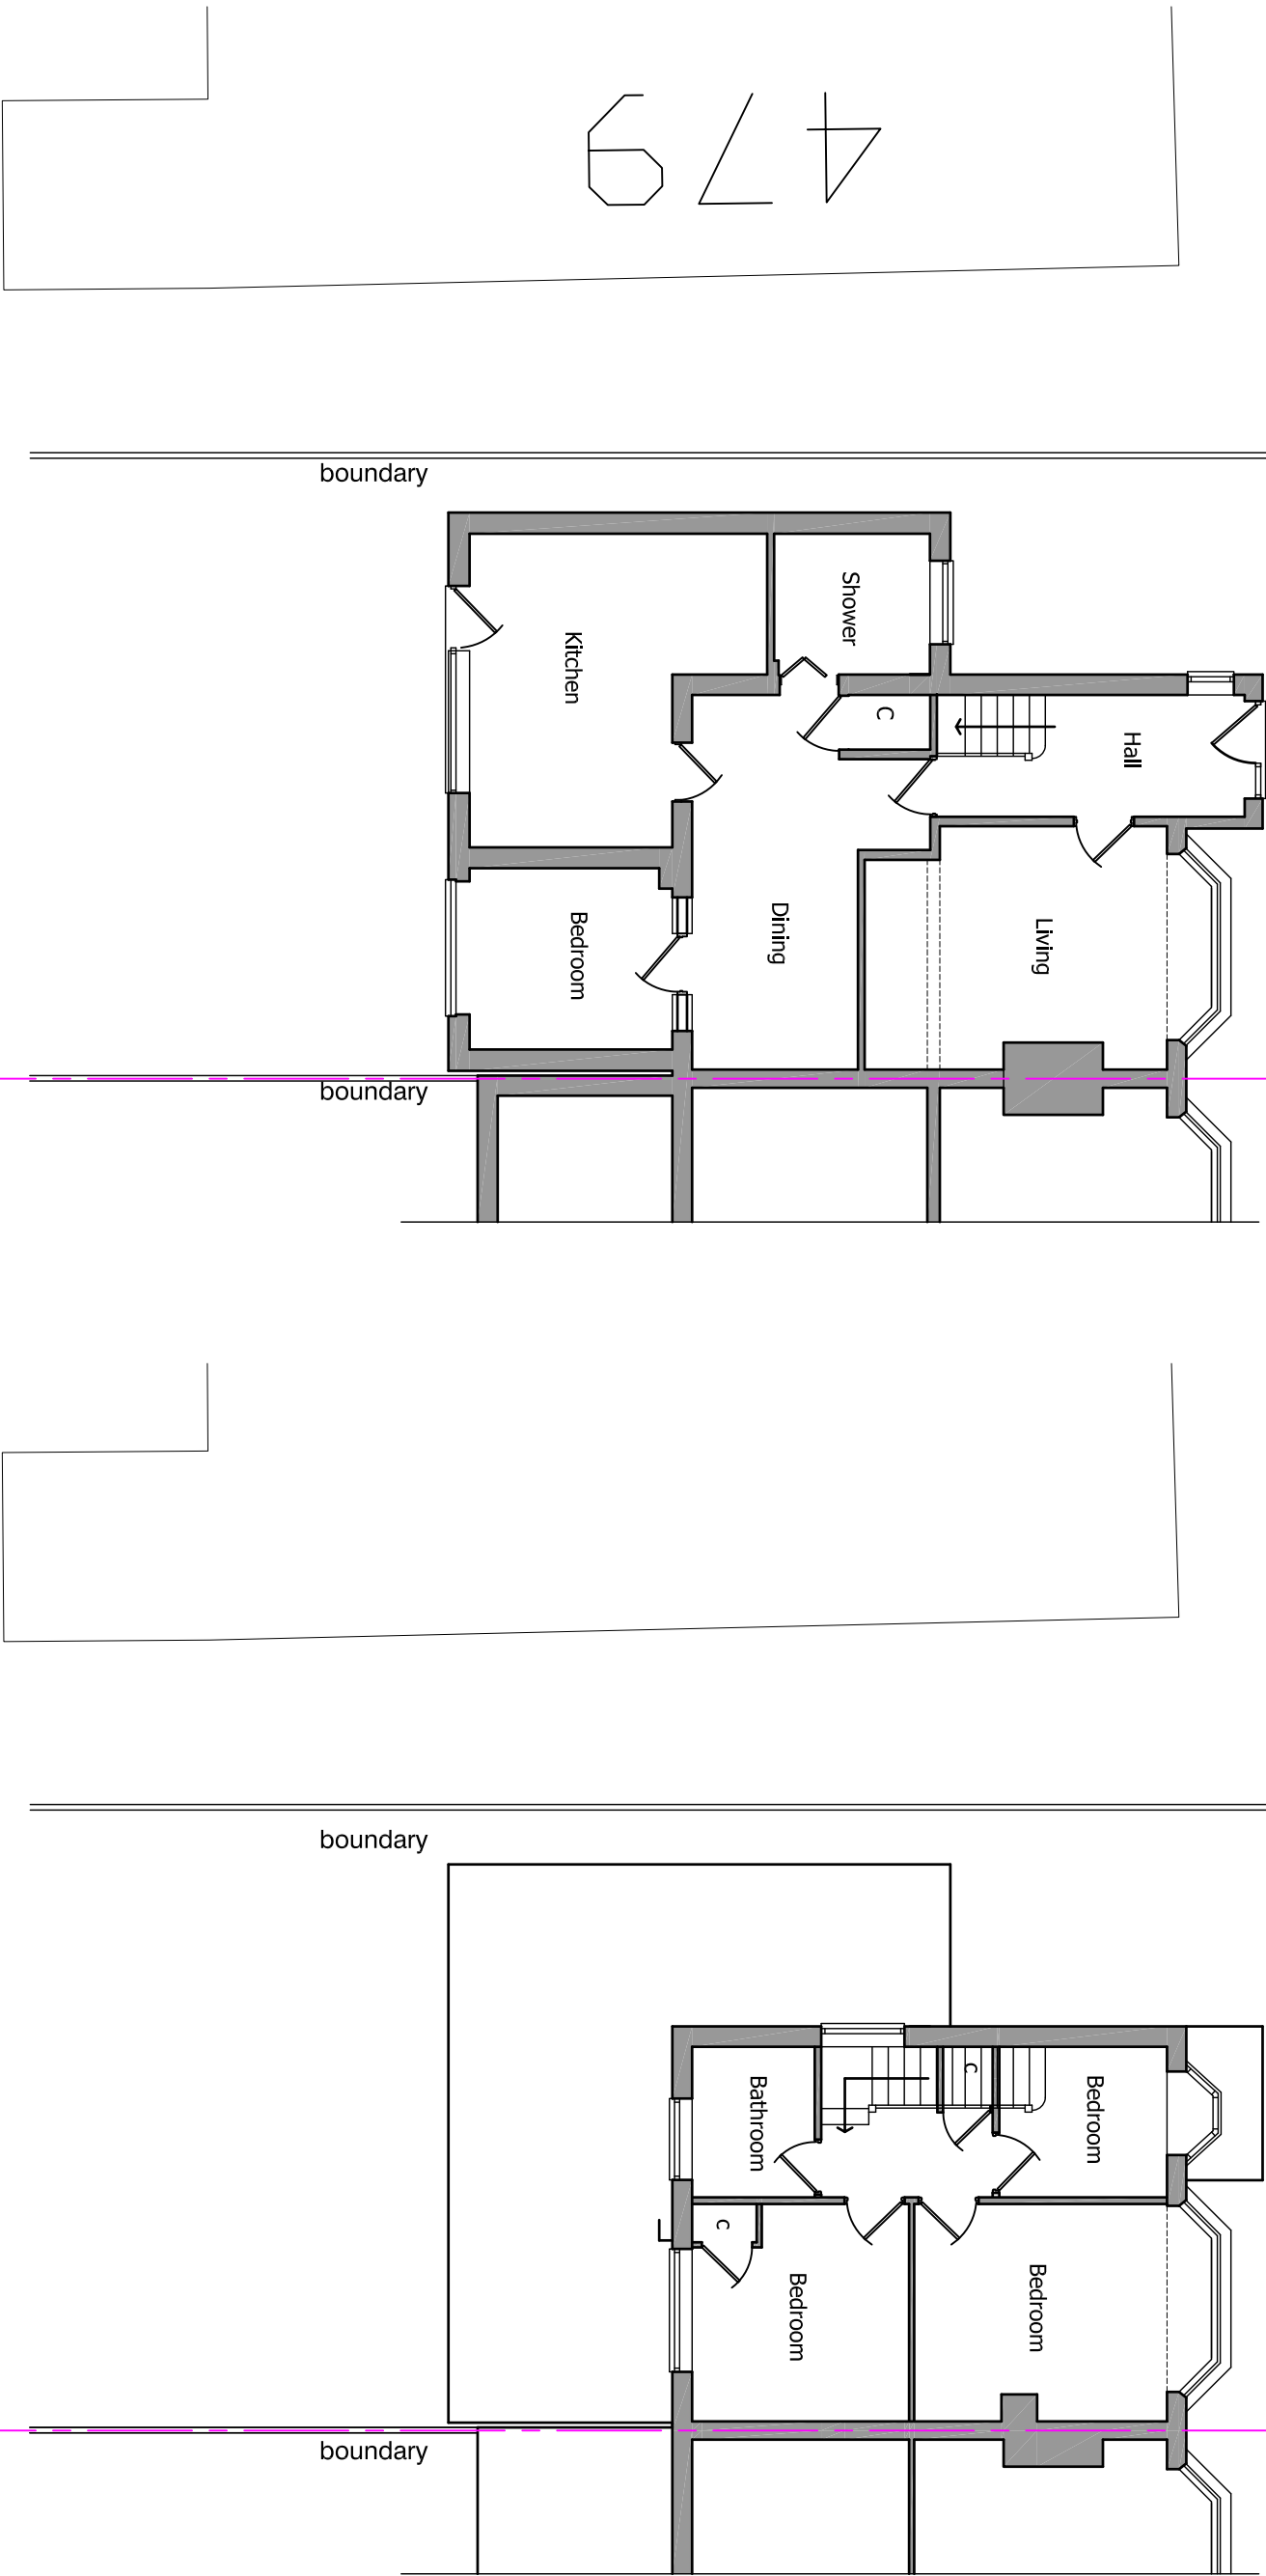


GROUND FLOOR PLAN - existing

FIRST FLOOR PLAN - existing

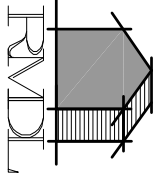

RAMMURTI DESIGN LTD
ARCHITECTURAL & PLANNING SERVICES
268 TILGHURST ROAD, READING RG30 2NE
TEL/FAX: 01189510628 MOB: 07799883574

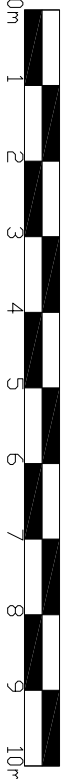

Proposed part single & part double storey side and rear extensions to existing dwelling
at 477a, Basingstoke Road, Reading RG2 0JG
for Mr & Mrs Richards

FLOOR PLANS AS EXISTING
Scale: 1/100
Date: October 2021
BR477a.003 Rev -