


Notes

1. All Dimensions in Millimeters
2. All Material And Finishes
Of The External Walls And
Roof Of The Development
To Match The Original
Dwelling House

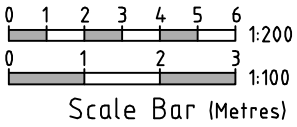

Client
Private

Site Address
7 Silverthorne Drive
Reading
RG4 7NR

Project Description

First floor side
extension

Drawing Description
Location Plans

Date Issued	Revison Suffix
26/6/2021	
Rev Date	



Amendments

Drawing Status
Planning

Drawing Number
RE/7SD/P/06

Our Reference No

Local Authority Reference No

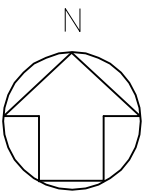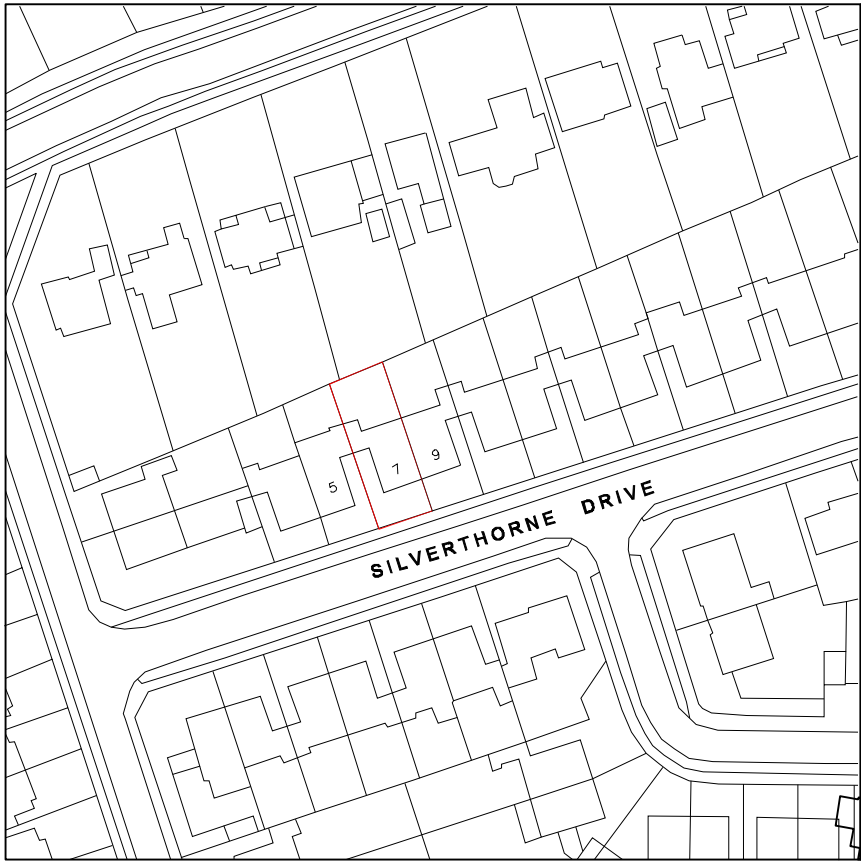

Site Location Plan
Area 2 HA
Scale: 1:1250 on A4



Drawn By
Jade

CHECKED BY
Lenn

This Drawing is ©MKSummer Ltd. This drawing may not be copied by any third parties without prior written permission. This drawing is prepared for the purpose of obtaining planning permission or Building Regulations approval or as stated in the 'Drawing Status Box' only and not intend for any other use, do not constitute as full working drawings. All construction work carried out prior to receiving all necessary approvals for planning/or building regulations is entirely at the householders / Client risk. All building work to be completed to the satisfaction of the local authority building control officer and in accordance with current building regulations and as such additional unforeseen building works may be required on site. Copies from this drawing are not to be scaled. All dimension in millimeters. This drawing is to be scaled. All details to be verified and dimensions to be checked on site by the contractor prior to commencement of work. All omissions and discrepancies to be reported to lenn.han@mksummer.co.uk immediately. The contractor shall inspect all adjoining properties which may be affected by the works and record and report to the owner and defects. The contractor shall be entirely responsible for the security, strength and stability of the building during the course of the works.

A3

Scale As
Stated