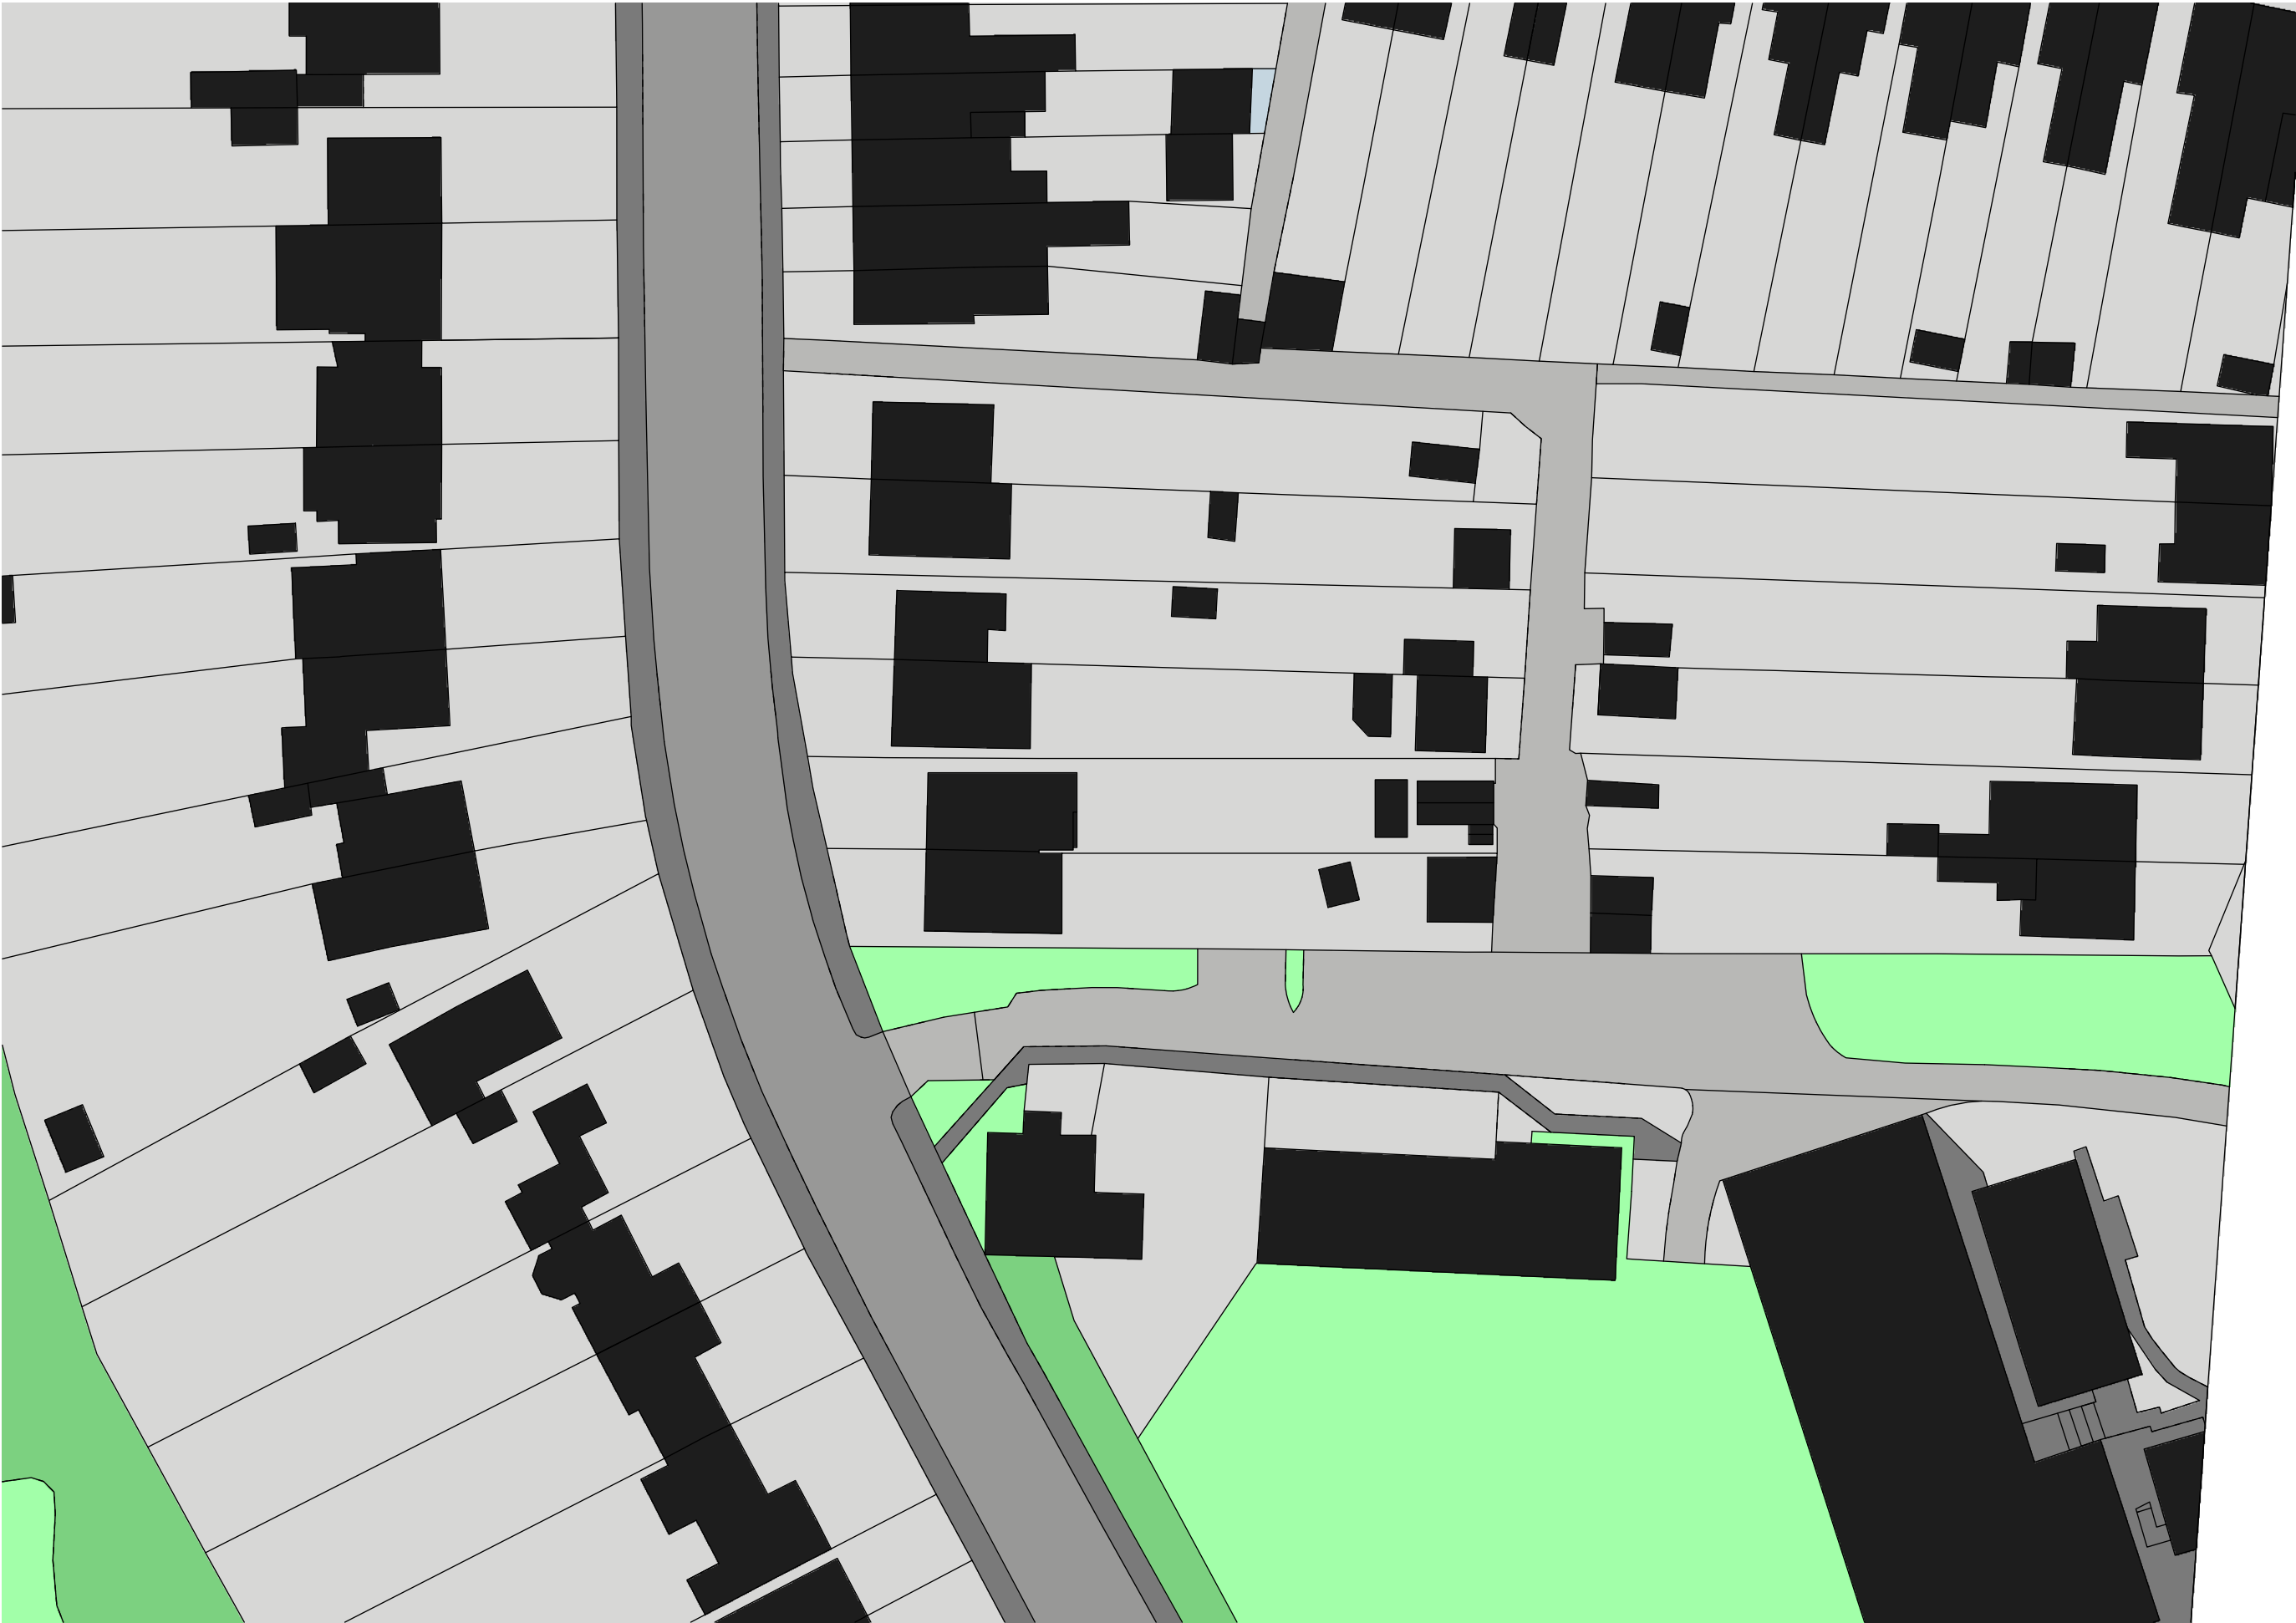


Woodridge Design
16 Norfolk Chase
Bracknell,
Berkshire,
RG42 3XN

woodridgedesign@icloud.com

Director
Simon Claridge

CLIENTS
Anthea Pierre and
David Bauer

SITE ADDRESS
80 Hemdean Road
Caversham,
Reading,
Berkshire,
RG4 7ST

PROJECT
Hemdean Road - Garage
replacement

DRAWN BY - SGC
FIRST ISSUE - 05/10/20
RE-ISSUE - N/A
SCALE - 1:500@A3
REVISION -
REVISION NOTES -

Drawing Title
SITE LOCATION PLAN