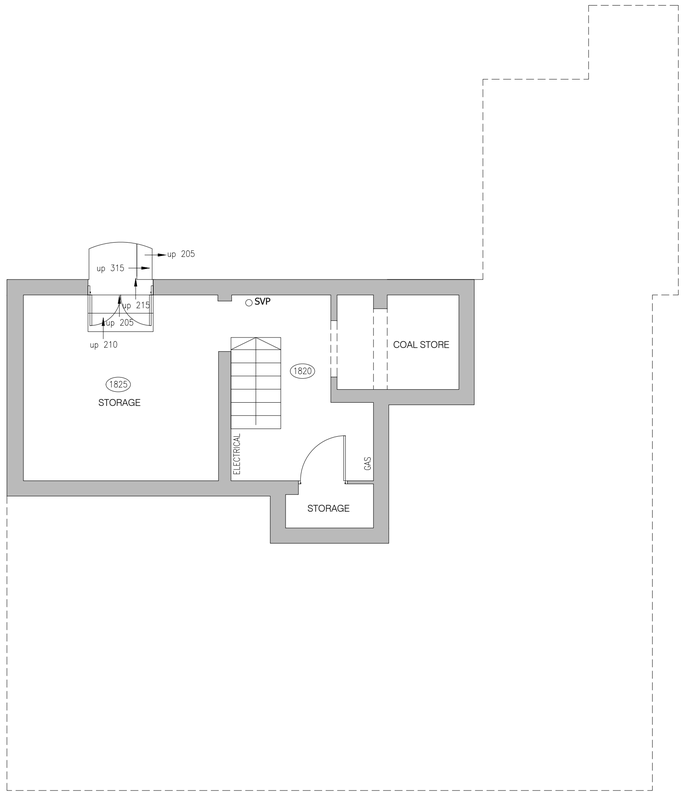

BASEMENT PLAN
SCALE 1:50

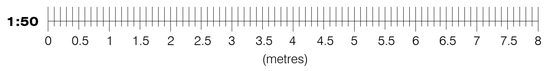

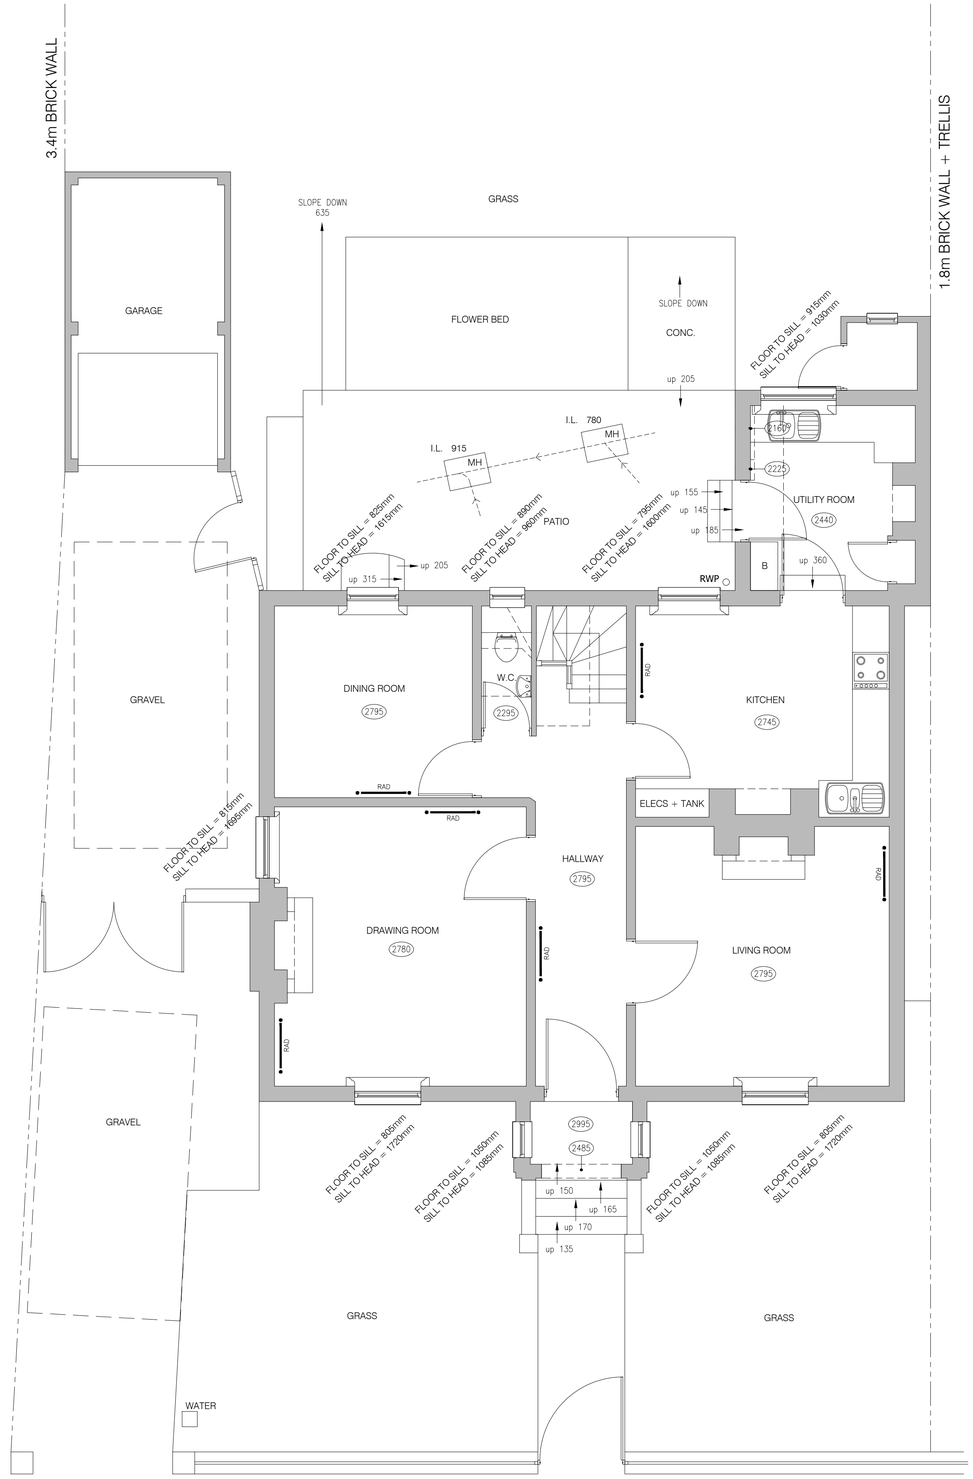

GROUND FLOOR PLAN
SCALE 1:50

NOTES:

1. THIS DRAWING IS TO BE READ IN CONJUNCTION WITH ALL RELEVANT ARCHITECTS, SUB-CONTRACTORS AND ARCHITECTURAL DRAWINGS.

JET ARCH DESIGN

Albany House
14 Shute End
Wokingham, Berkshire RG40 1BJ
Tel: 07787296792

Email: james@jetarchdesign.co.uk

Client

MS PENCHUKOVA

Property:

85 HAMILTON ROAD
READING
RG1 5RB

Drawing Title:

DETAILS OF EXISTING
FLOOR PLANS
BASEMENT & GROUND FLOOR

Rev.	Date	Revisions

Drawing No.

A1/345/01

Rev.

Plot Date:

Scale 1:50 @ A1

Date OCT 21

Drawn J.T.