


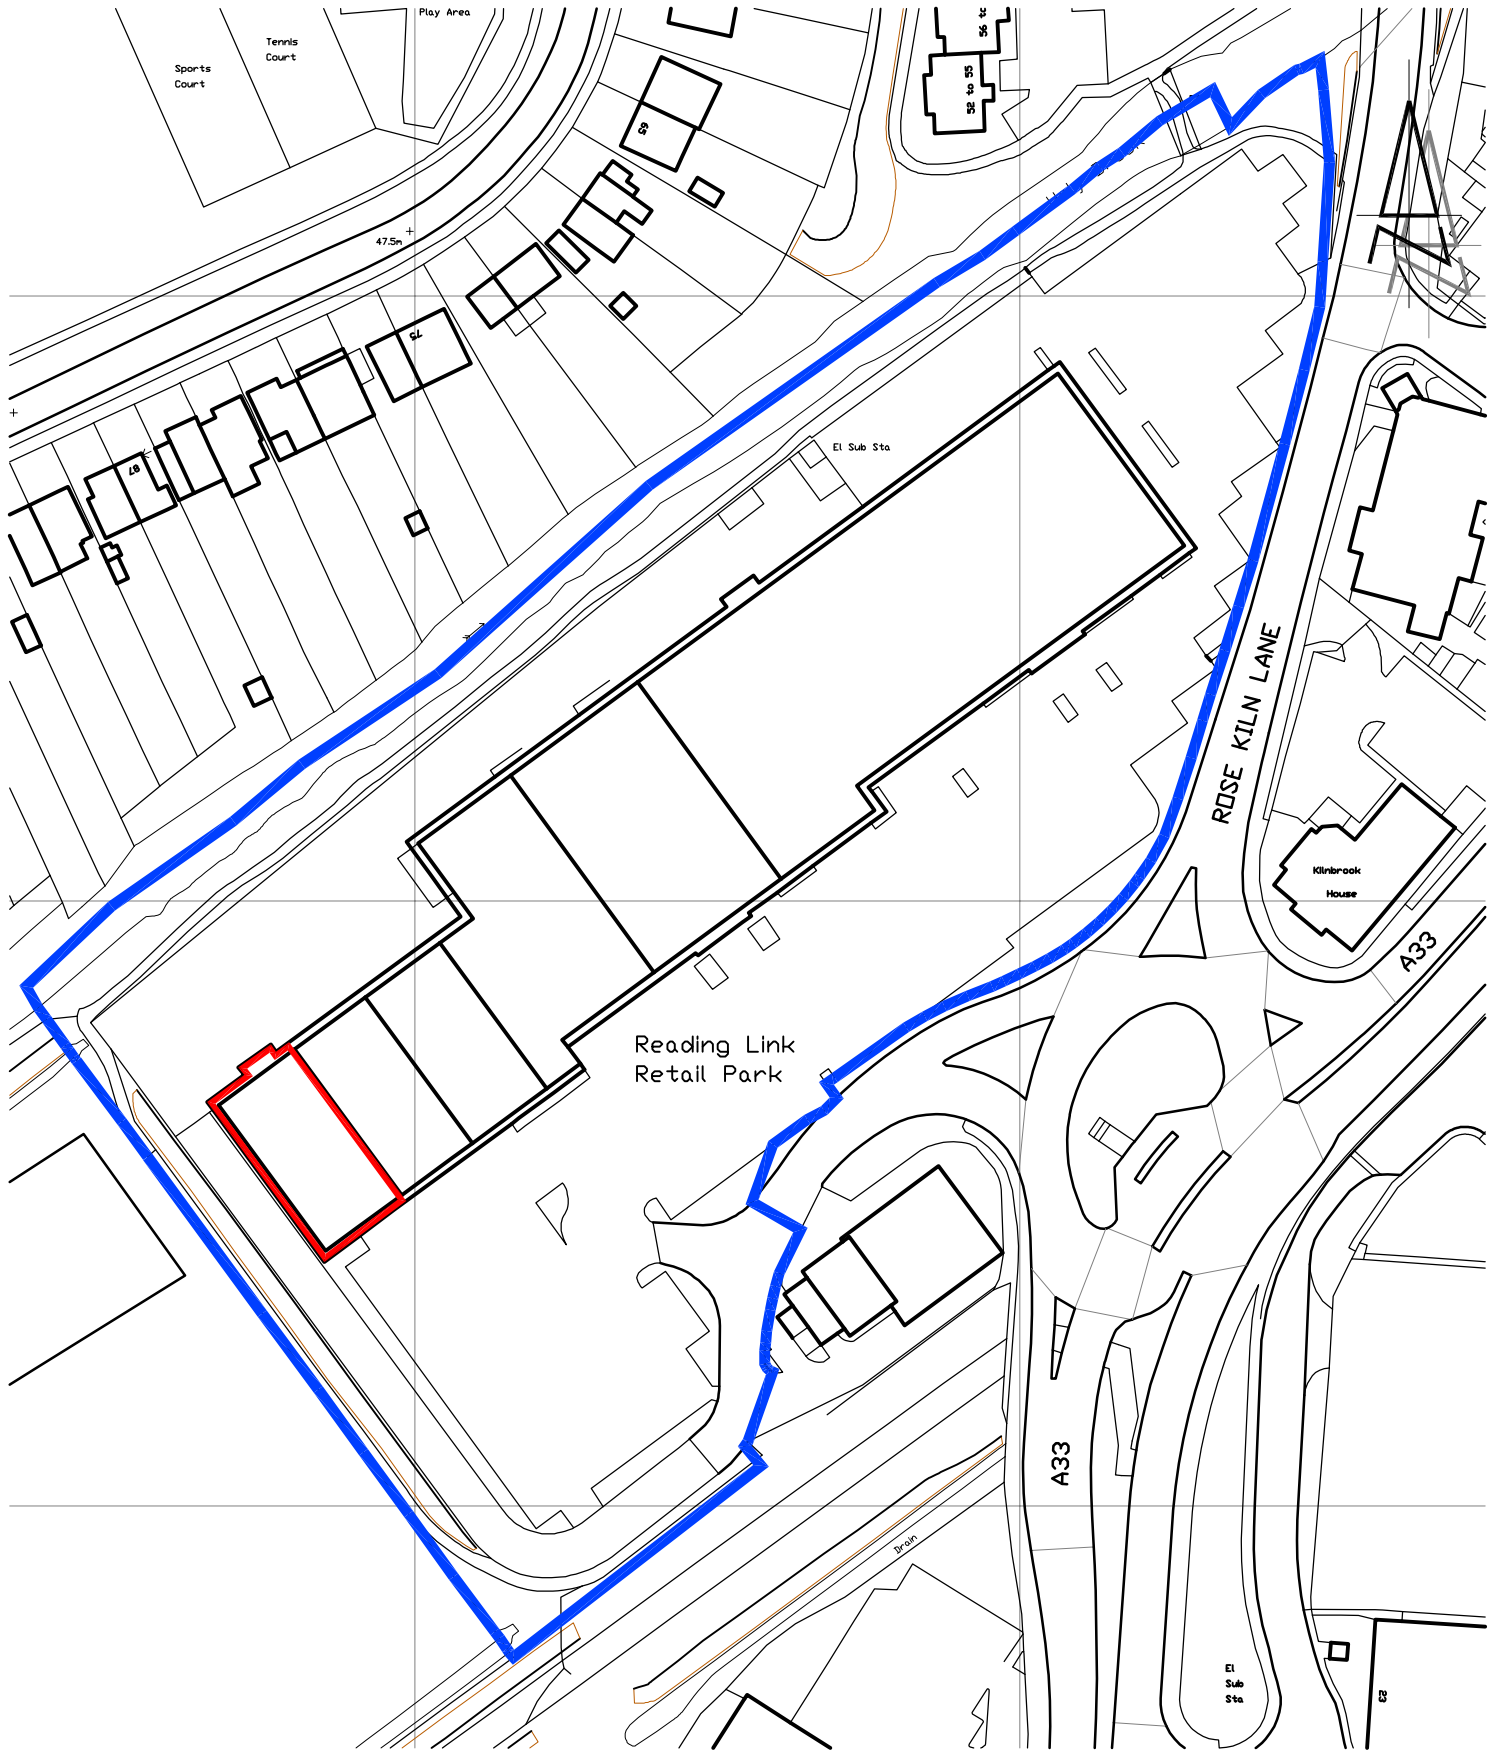

Ordnance Survey (c) Crown Copyright 2017. All rights reserved. Licence number 100022432

0 20m 40m 60m 80m 100m

SORBON
ESTATES

Unit 1a, Reading Link Retail Park, Rose Kiln Lane, Reading
Location Plan
Scale: 1/1250 @ A4
RL/U1A/COU/100A

18/11/20