



DC
DEC. 17

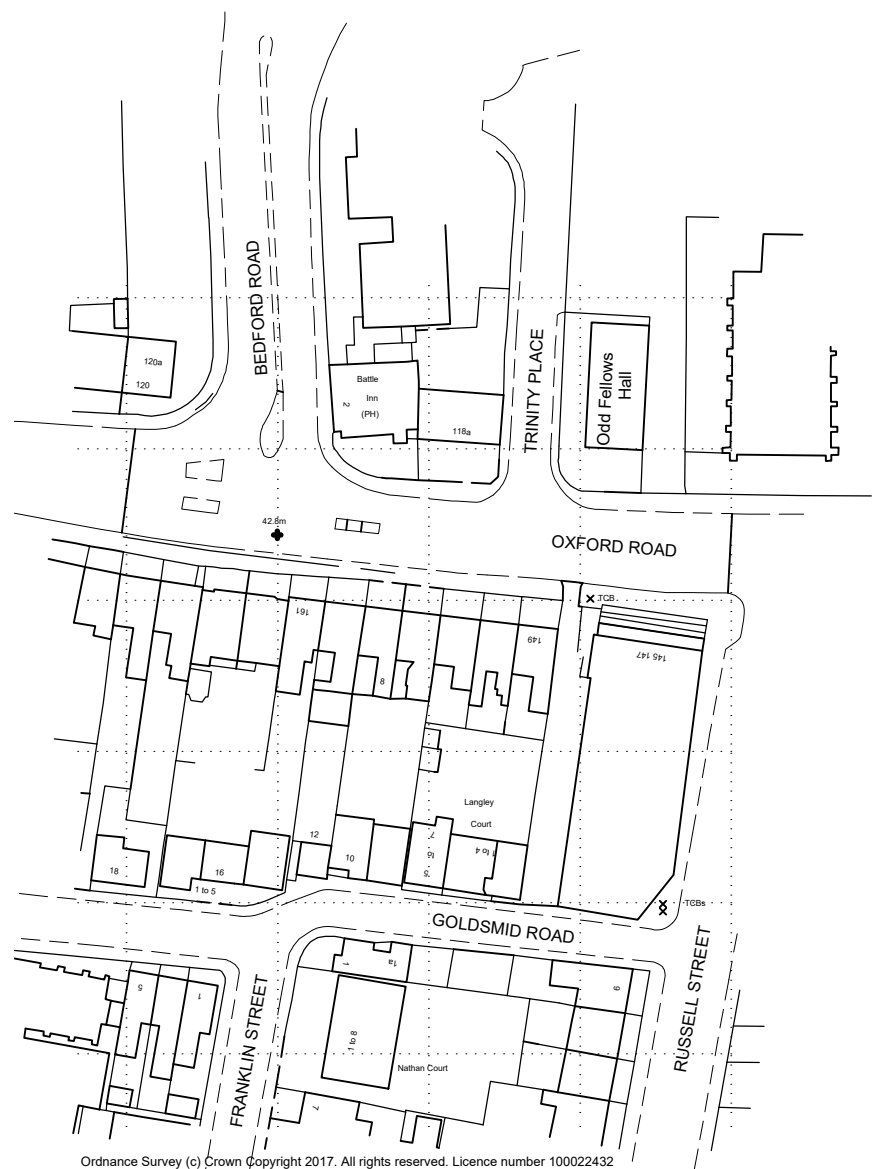


SITE LOCATION PLAN
SCALE 1:1250
AS OS SURVEY DATA

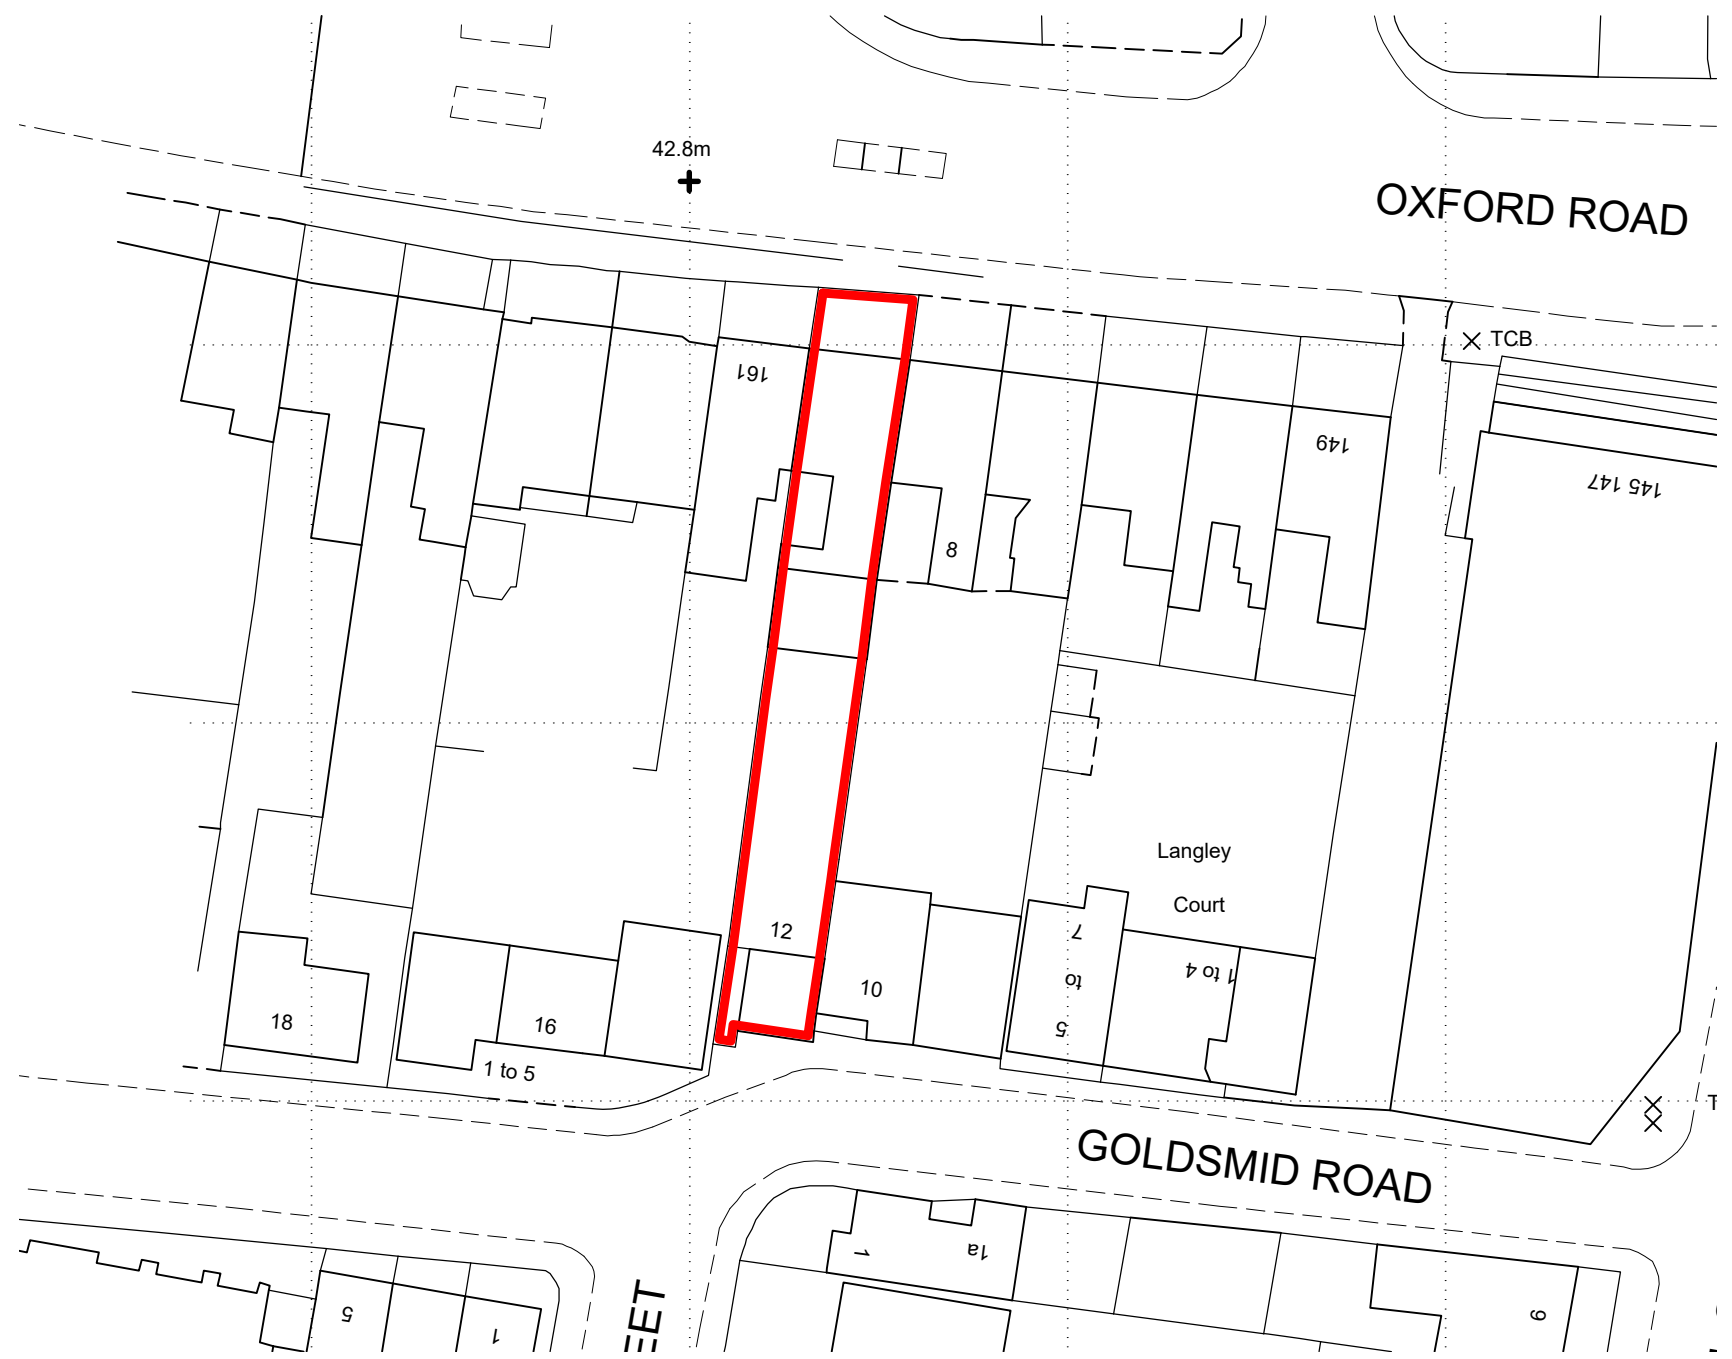

PROPOSED BLOCK PLAN
SCALE 1:500
AS OS SURVEY DATA



PROJECT
159 OXFORD ROAD, READING RG1 7UY

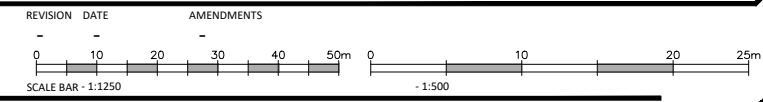

SITE LOCATION & BLOCK PLAN
MATHEWSON & WATERS ARCHITECTS
1:1250/ 1:500 @ A3
The Old Surgery
Crowley Road - Lambourn
Berkshire - RG17 8NR
enquiries@mw-architects.co.uk
01888 732121
www.mw-architects.co.uk
RIBA #
1767.01

ALL FIGURED DIMENSIONS ARE TO BE TAKEN IN PREFERENCE TO SCALED DIMENSIONS AND ANY INACCURACIES ARE TO BE REPORTED TO THE ARCHITECT. DIMENSIONS TO BE CHECKED ON SITE BEFORE ANY WORK IS PUT IN HAND OR PREFABRICATED. COPYRIGHT OF THIS DRAWING IS RETAINED BY THE ARCHITECT AND IT MUST NOT BE REPRODUCED WITHOUT THEIR WRITTEN CONSENT.