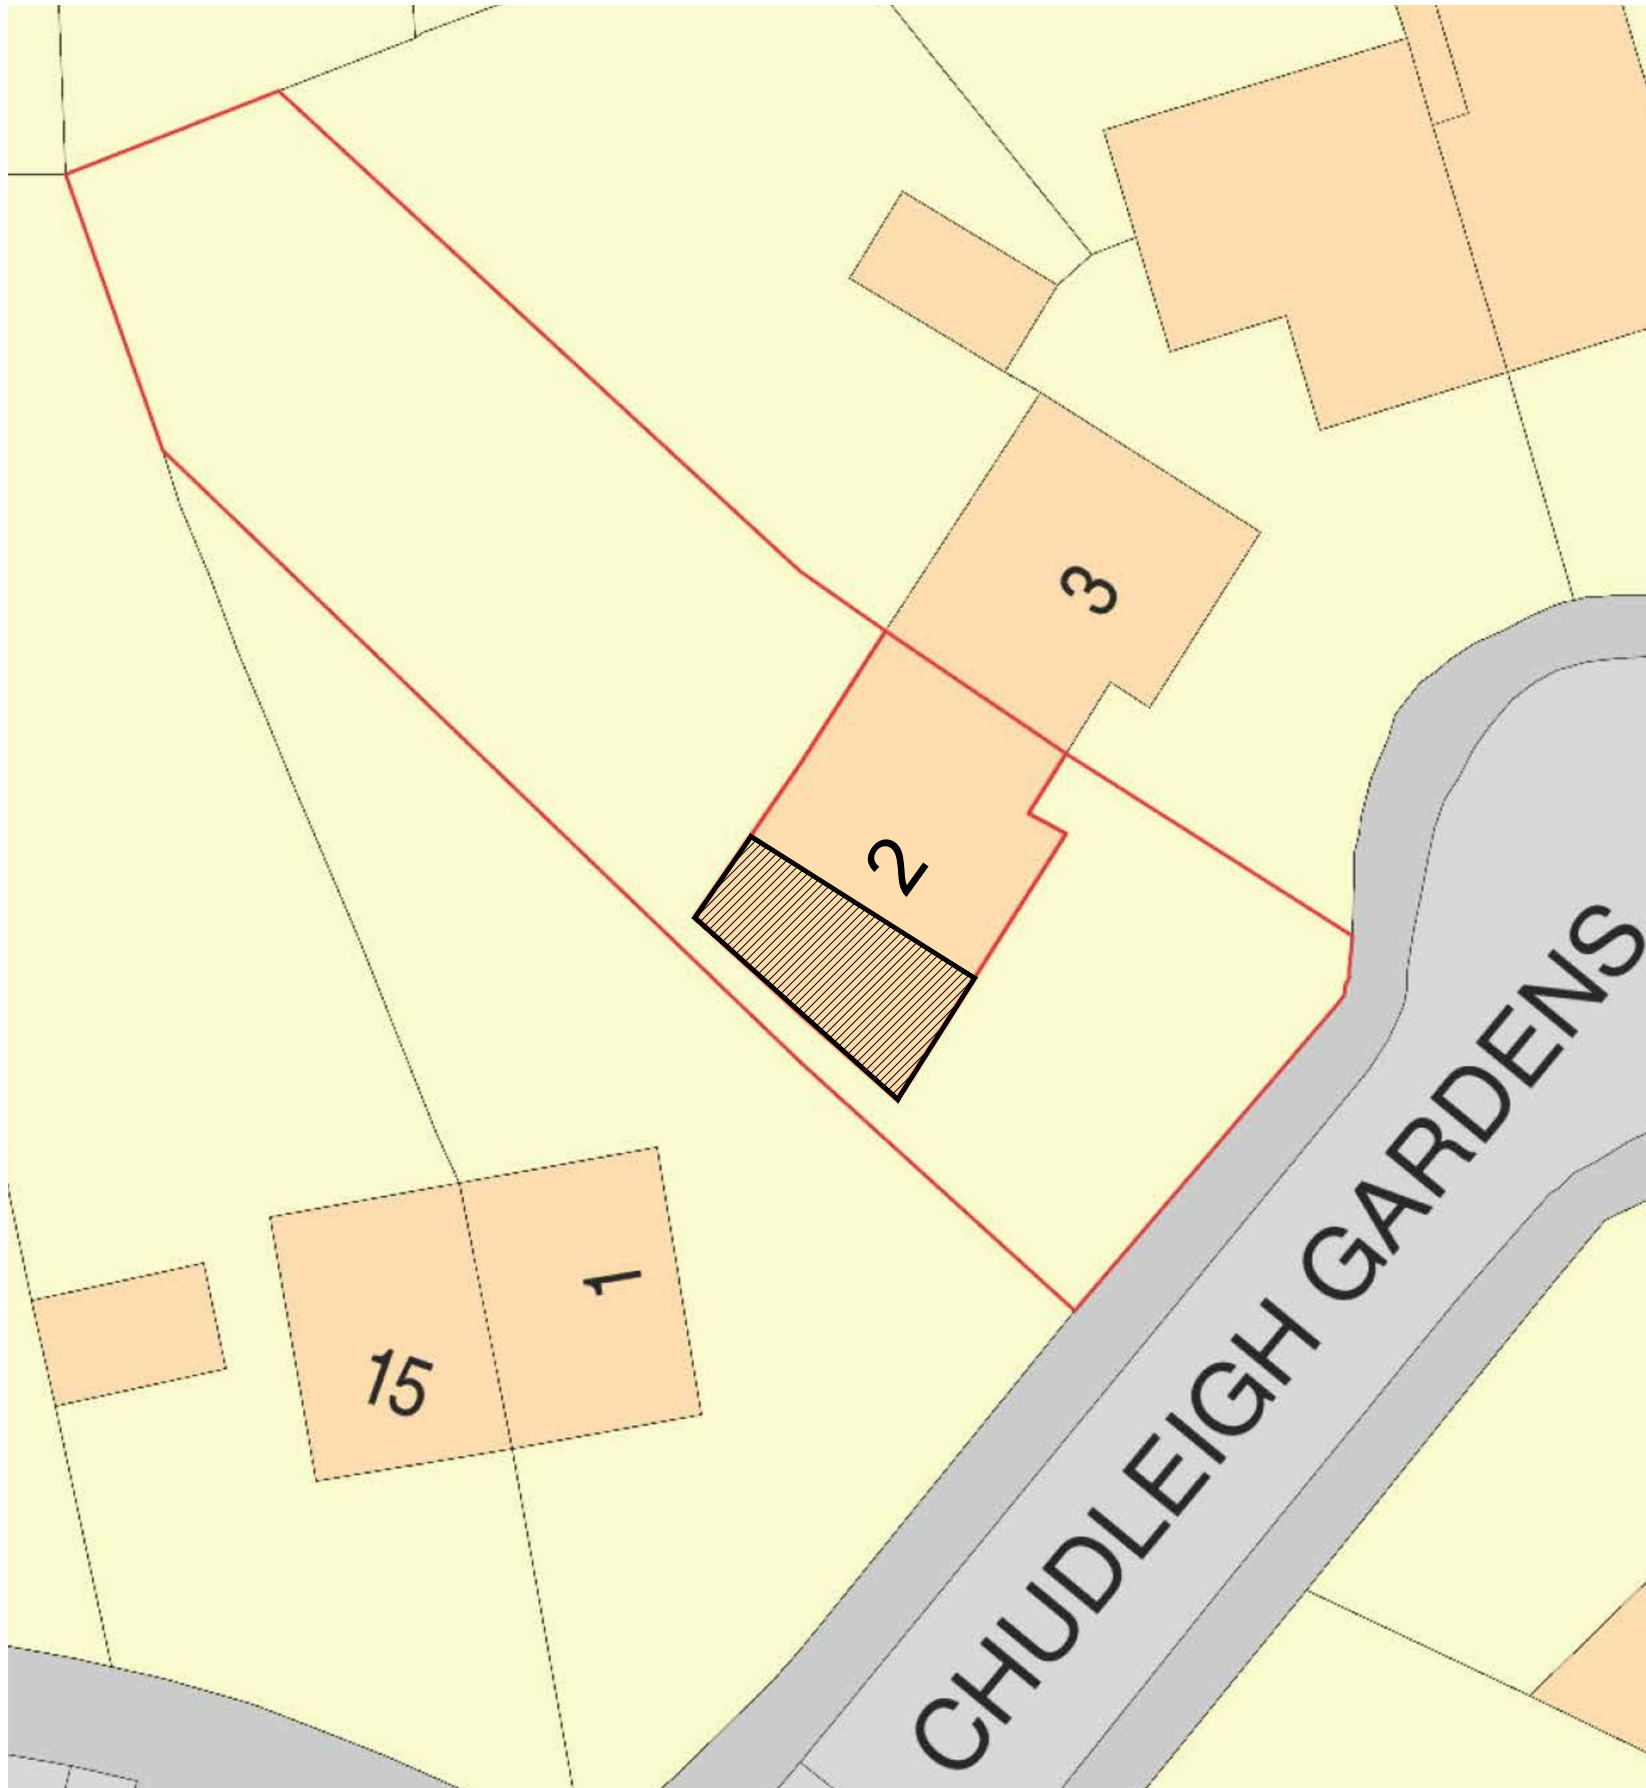


NOTES

Do not scale from this drawing except for Planning Application purposes.

All dimensions are to be verified prior to construction.

This drawing is prepared for Local Authority approval on behalf of the applicant named below and/or named on the planning or building regulation application forms and may be used for no other purpose.

All copies are for information only about the application; they may be used for no other purpose.

Client

MR DIPRAJ LIMBU

Project

2 CHUDLEIGH GARDENS, READING
READING

Title

CONVERSION OF A GARAGE FOR HABITABLE USE
BLOCK PLAN

Date

OCT 2021

Scale

1:200@A3

Drawn by

ML

Checked by

LL

Drawing Number

1002 - ML - CG - BP 01 Rev0