


Location Plan - RG31 6JY

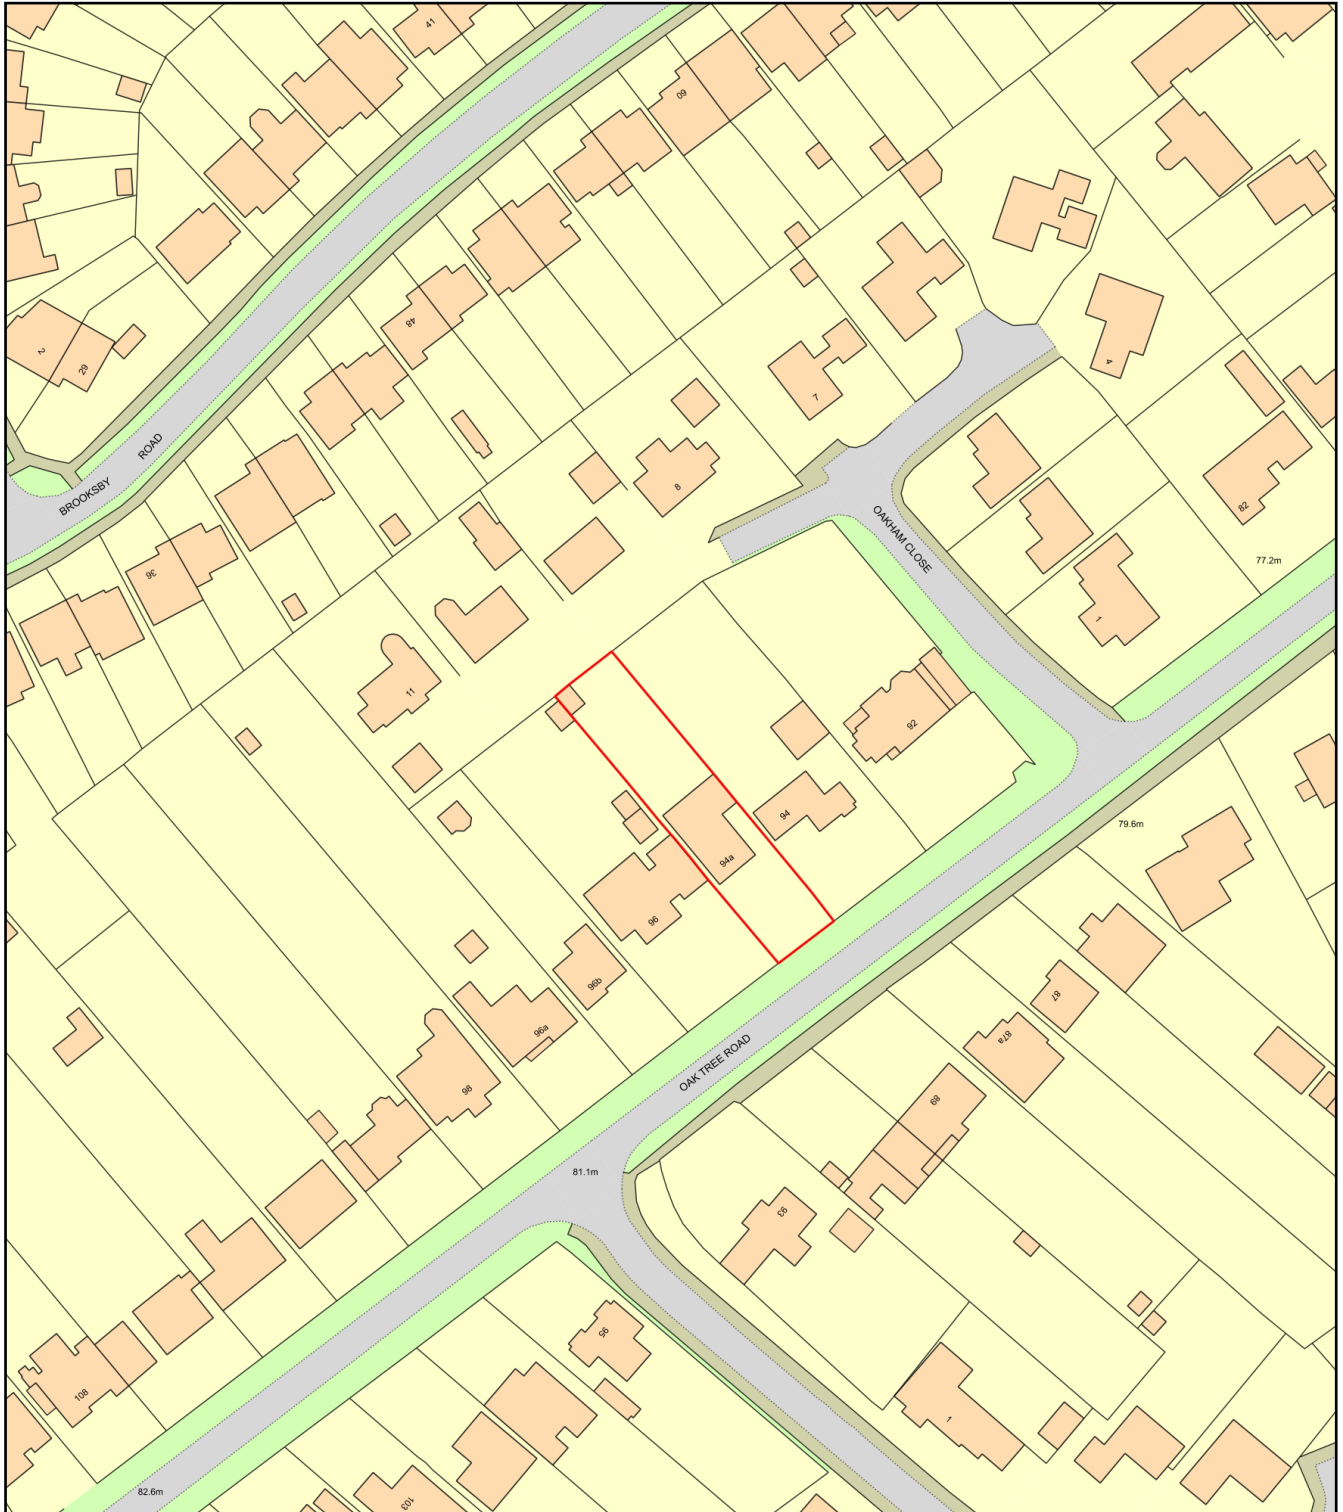

0 50
Metres



Plan Produced for: Bhrat Jyoti

Date Produced: 14 Jan 2022

Plan Reference Number: TQRQM22014115338793

Scale: 1:1250 @ A4