



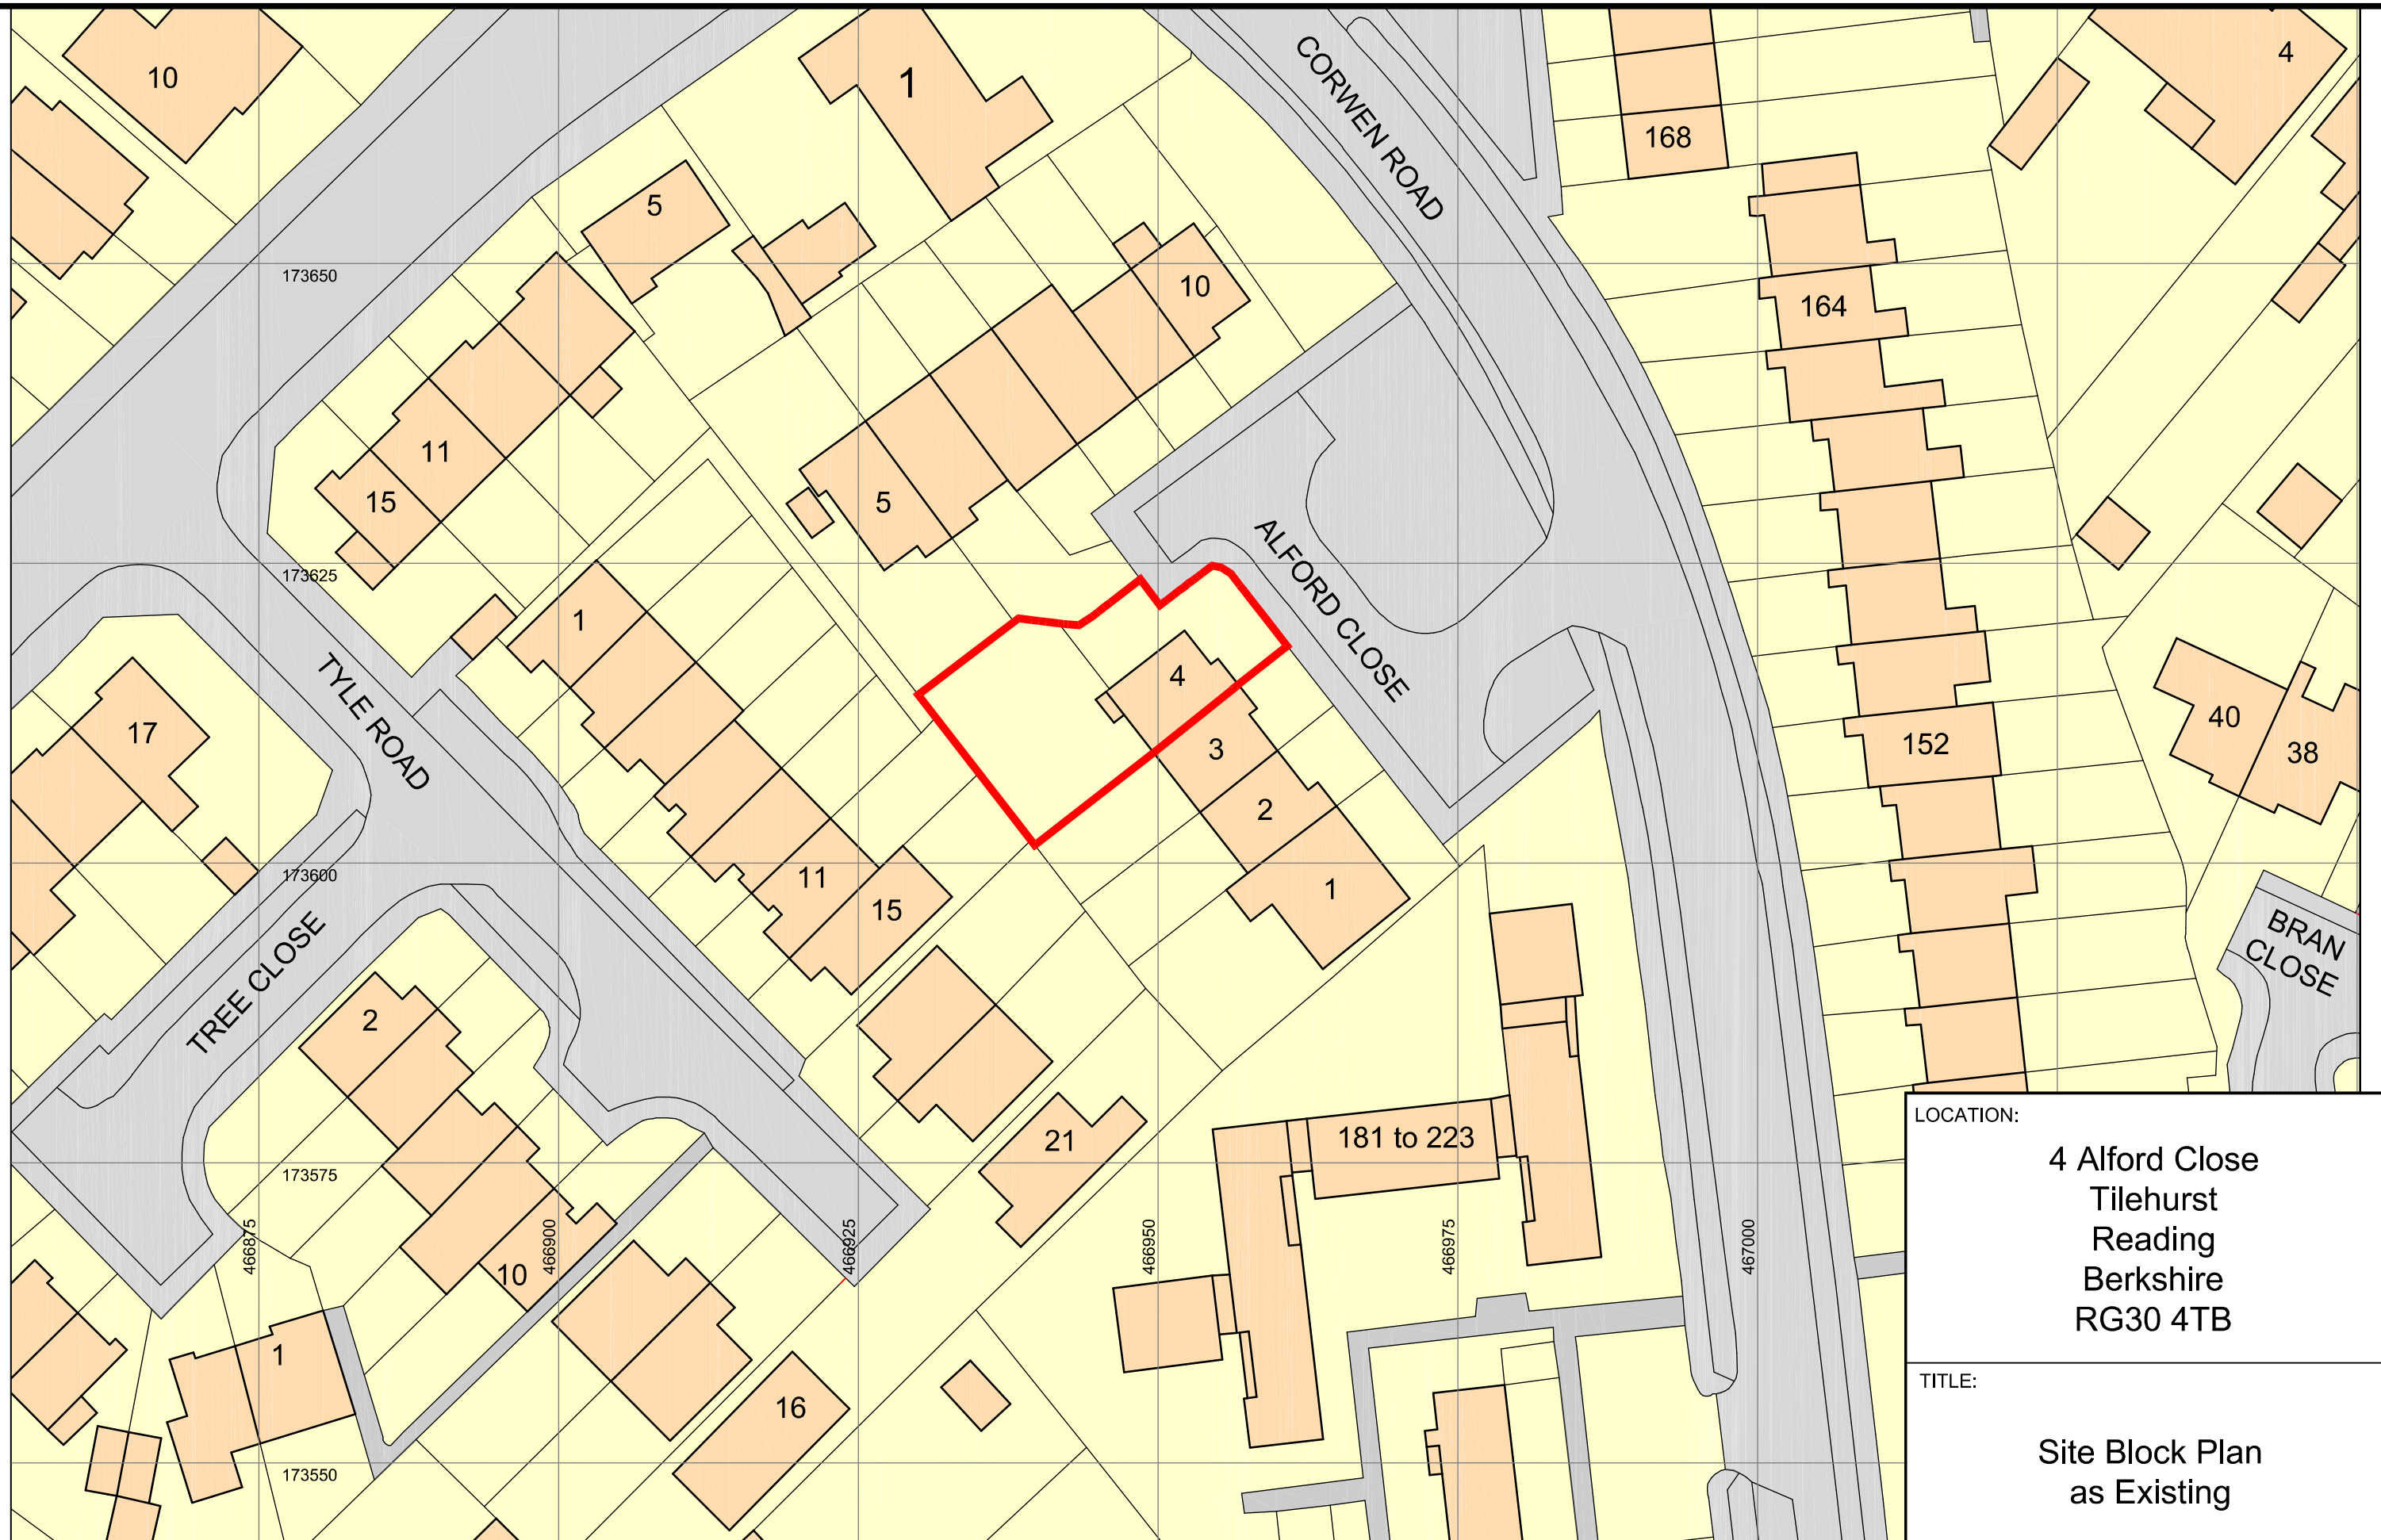


Ordnance Survey, (c) Crown Copyright 2022. All rights reserved. Licence number 100022432

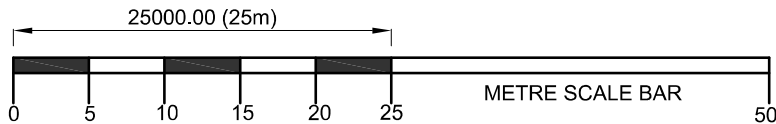

A3 Sheet

SITE BLOCK PLAN (1:500)

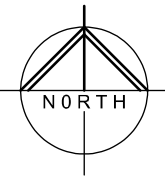

LOCATION:	
4 Alford Close Tilehurst Reading Berkshire RG30 4TB	
TITLE:	
Site Block Plan as Existing	
SCALE:	DATE:
1:500 @ A3 sheet	16 Feb 2022
Drawing No:	
02	