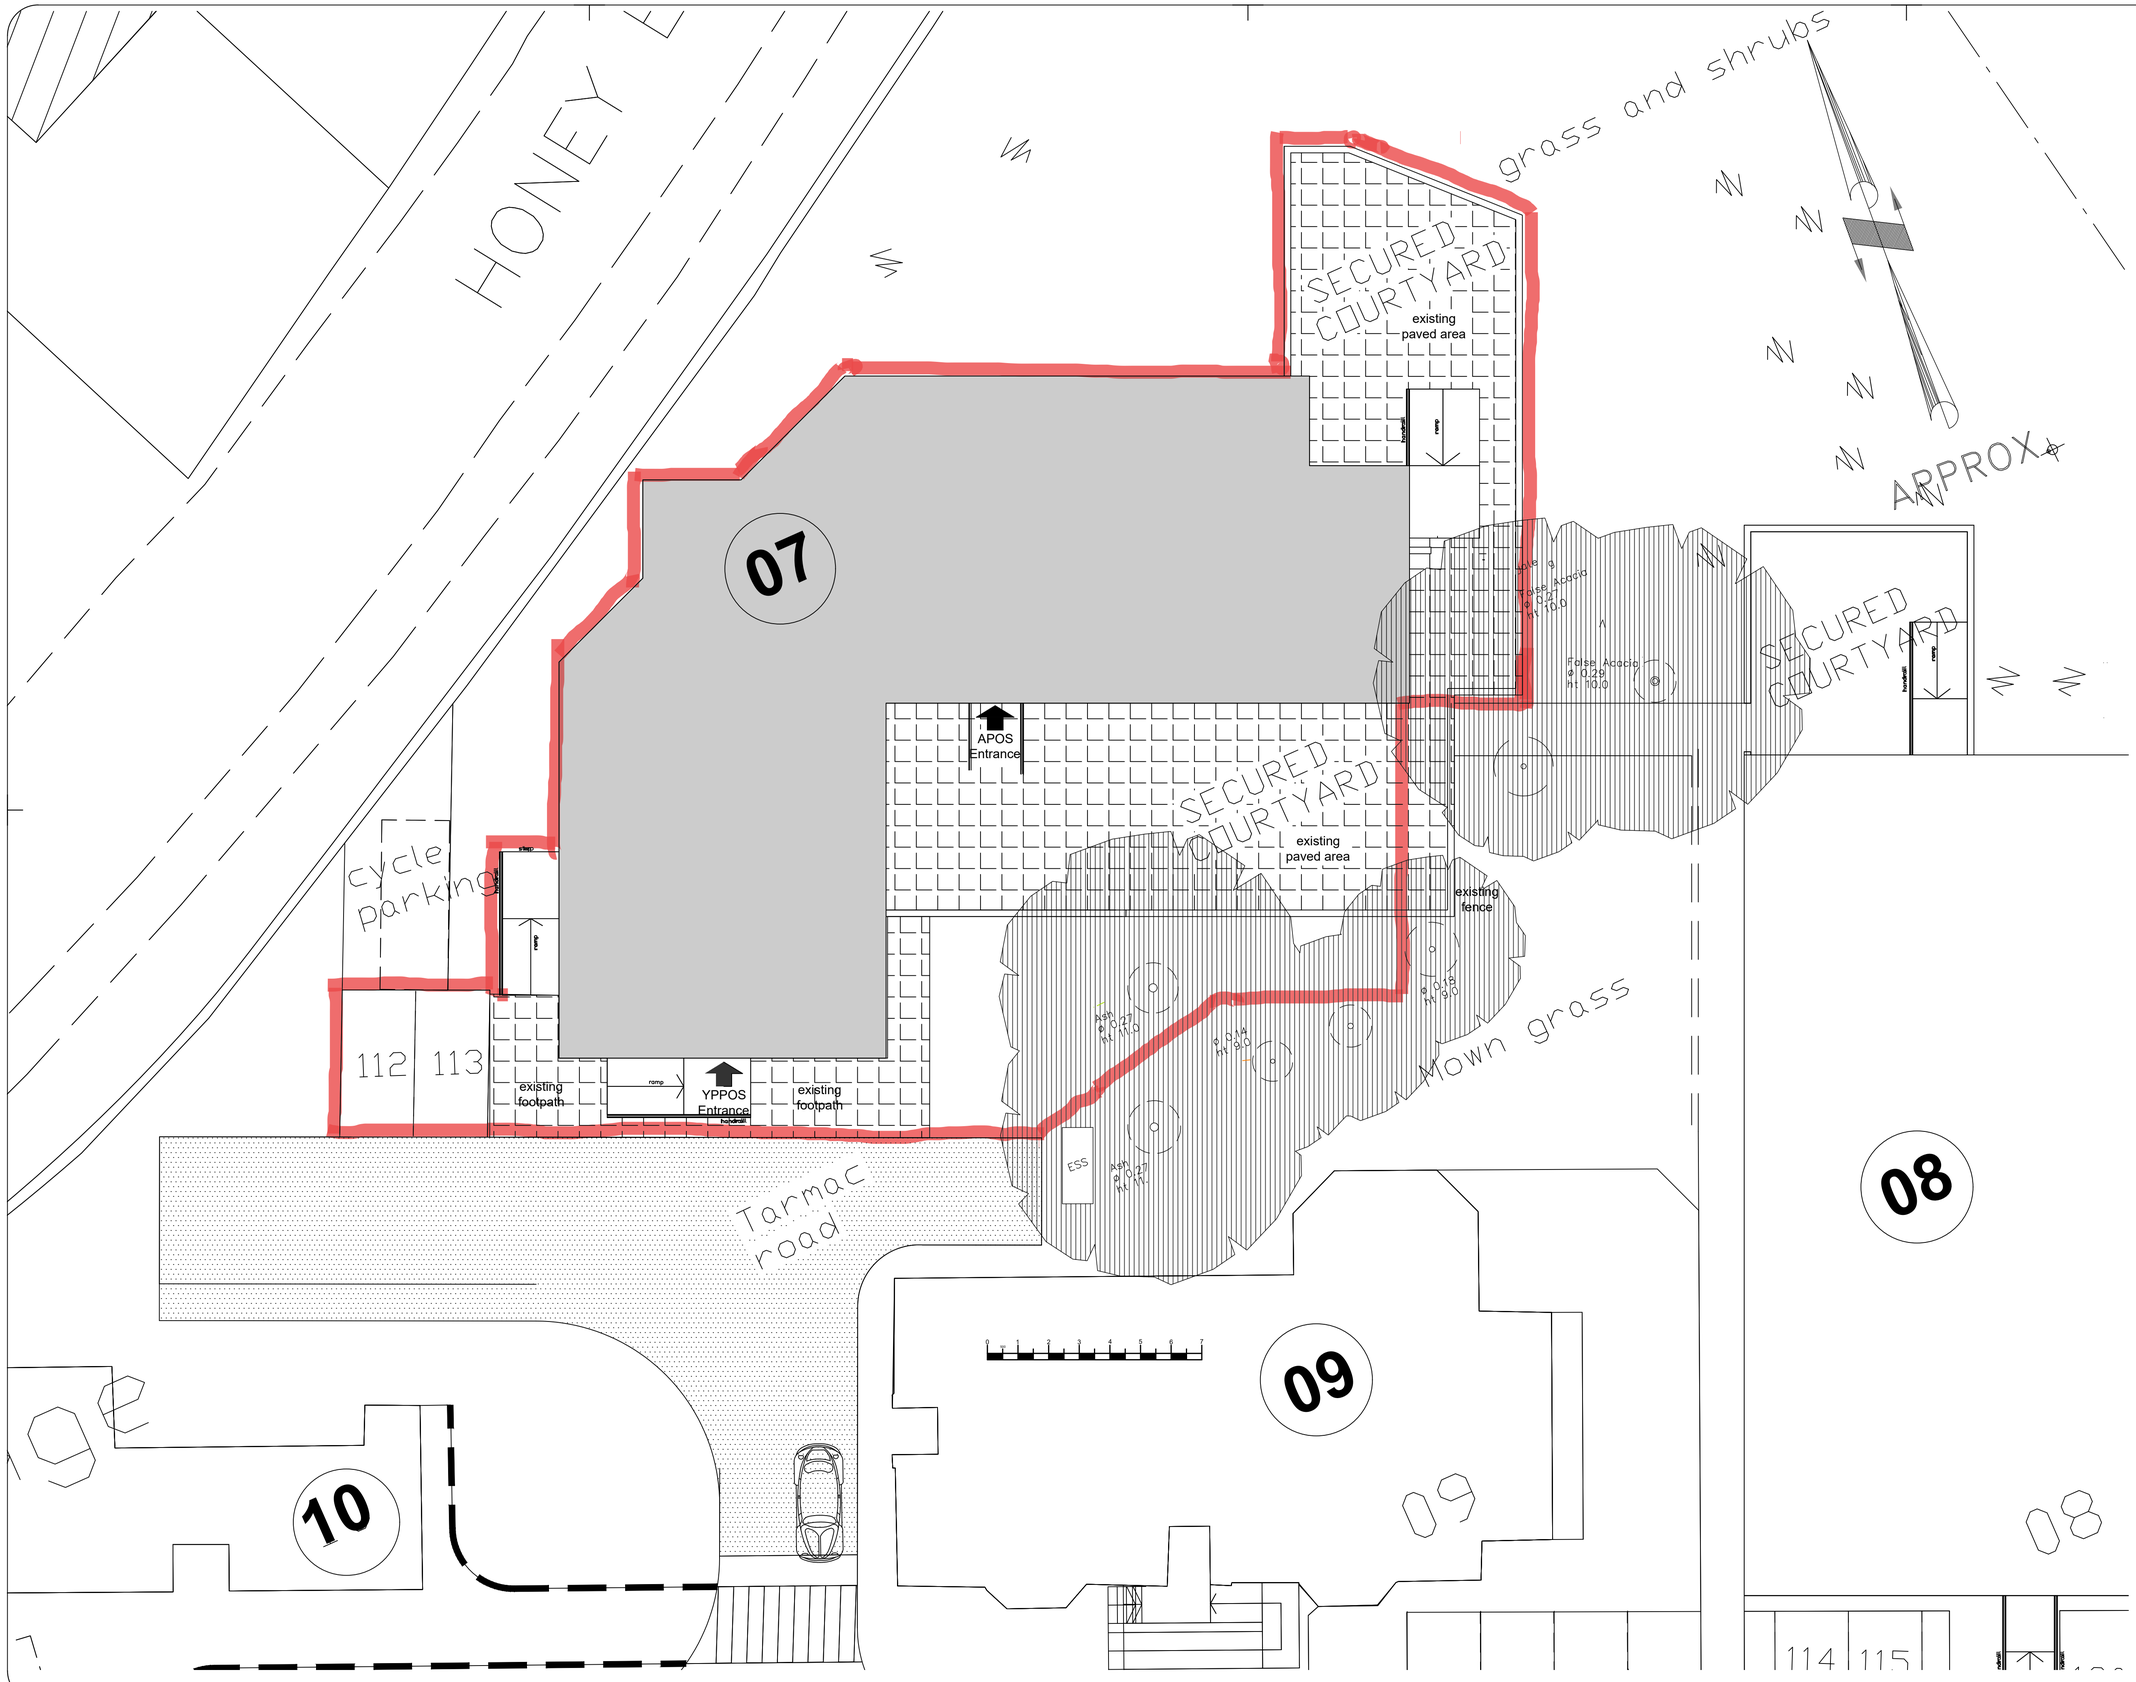


Revisions:-

Date	Rev.	Description

Notes:-

The contractor is responsible for checking dimensions.
Do not scale, work to figured dimensions.
All discrepancies to be verified by CONTRACT ADMINISTRATOR before proceeding with work

EDTS NHS
Estates Design & Technical Services

St Marks Hospital, St Marks Road,
Maidenhead, Berkshire SL6 6DU.
Tel Nº 01753 638600
Email: design@edts.org.uk
Website: HTTP://www.edts.org.uk

Berkshire Healthcare NHS Foundation Trust

Client:-

Berkshire Healthcare NHS Foundation Trust

NHS Trust NHS

Location:- **Prospect Park Hospital Reading**

Scheme:- **Place of Safety YPPoS & PoS**

Drawing:- **Existing location plan**

Drawn by:-	sjf	Scale:-	1- 100
Date:-	31/01/20221	Paper size:-	A1
Block Nº:-	7	Floor:-	Site

Department:-

Drawing Number:- **20051-P-016**

Rev. *