



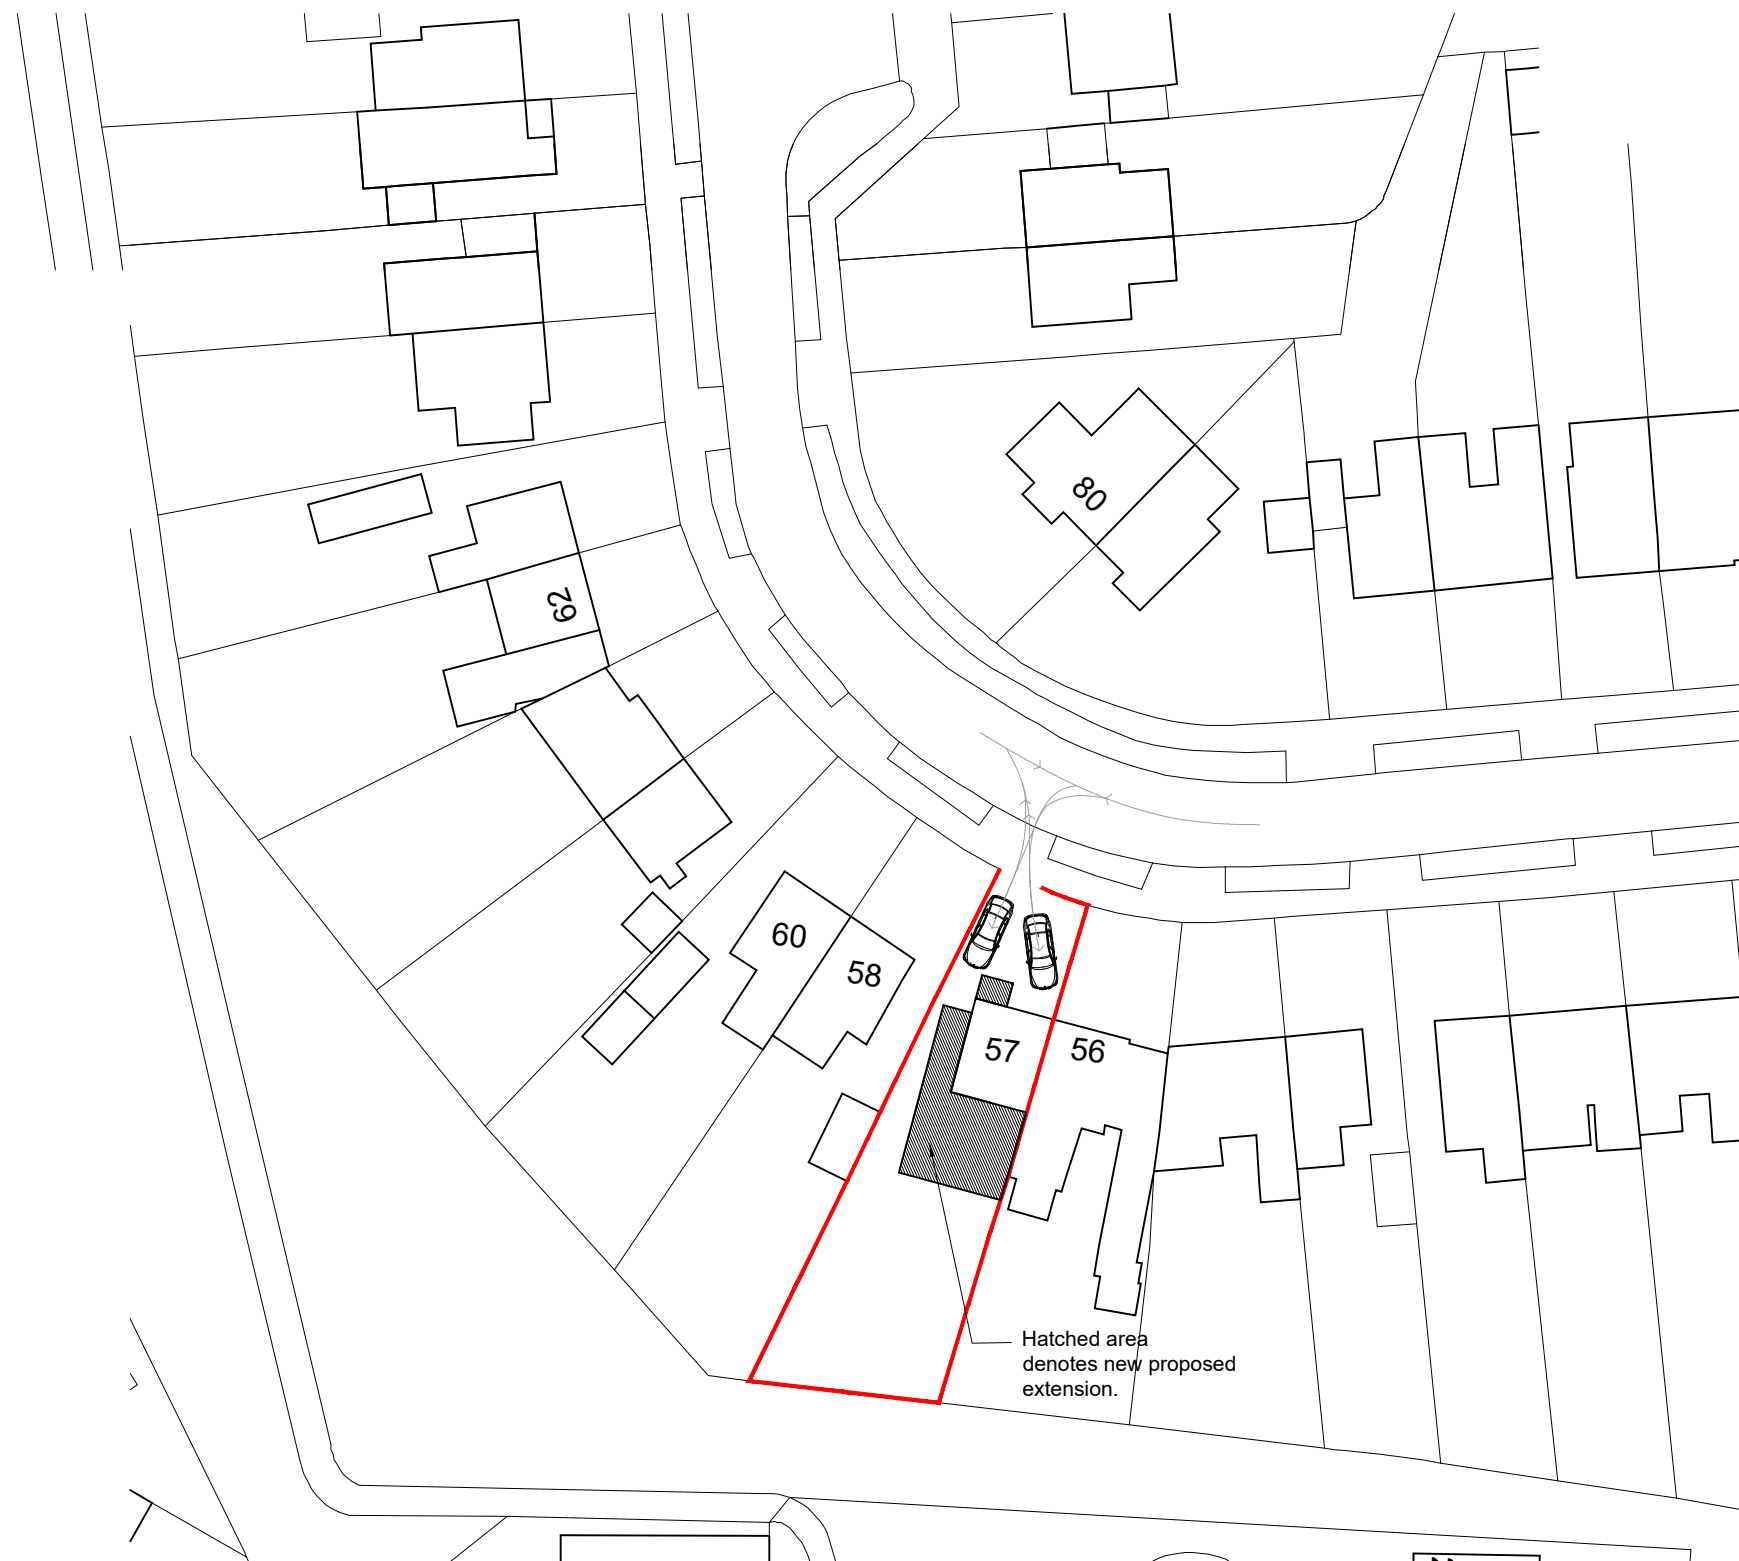

BLOCK PLAN

SCALE 1 : 500

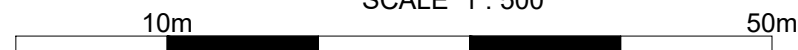

NOTES


© SK Design consultants - THIS DRAWING AND DESIGN REMAINS THE COPYRIGHT AND INTELLECTUAL PROPERTY OF SK CONSULTANTS AND SHALL NOT BE COPIED IN ANY FORMAT WITHOUT APPROVAL.

THIS DRAWING IS TO BE READ IN CONJUNCTION WITH ALL OTHER DRAWINGS AND DOCUMENTS PROVIDED. THE CONTRACTOR MUST CHECK ALL DIMENSIONS ON SITE BEFORE PLACING ORDERS FOR MATERIALS OR SHOP FABRICATIONS OR COMMENCING WORKS ON SITE. ANY DISCREPANCIES SHOULD BE NOTIFIED BEFORE PROCEEDING.



LOCATION PLAN

SCALE 1 : 1250

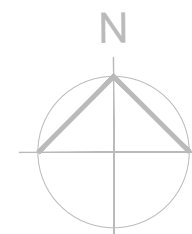

A 28 - 10 -2021 Amended as per planners comments SK

Client:
Mrs JASPREET KAUR

Project:
Single storey rear extension , 1 storey side extension & a Porch conversion.

Location:
57 Birdhill Avenue, Reading RG2 7JU

Drawing Title:
LOCATION & BLOCK PLAN

Date:
SEP 2021

Sheet Size:
A3

Drawn:
SK

Drawing No:
P1258B-01

Revision:
.

B 11 - 11 -2021 Amended as per planners comments SK

SK Design Consultants
22 Netley close
Caversham
Reading RG4 6SR
Tel : 07821111602