




T1- T49- *Tilia x europaea* (Common Lime)

LE TREE PRESERVATION ORDER: WARDLE AVENUE, TILEHURST, READING.

IG NO	E2603	DATE	OCTOBER 2006
AWN BY	EW33967	SCALE	1:1000
rown Copyright. All Rights Reserved. Reading Borough Council. Account No 100019672 2004			

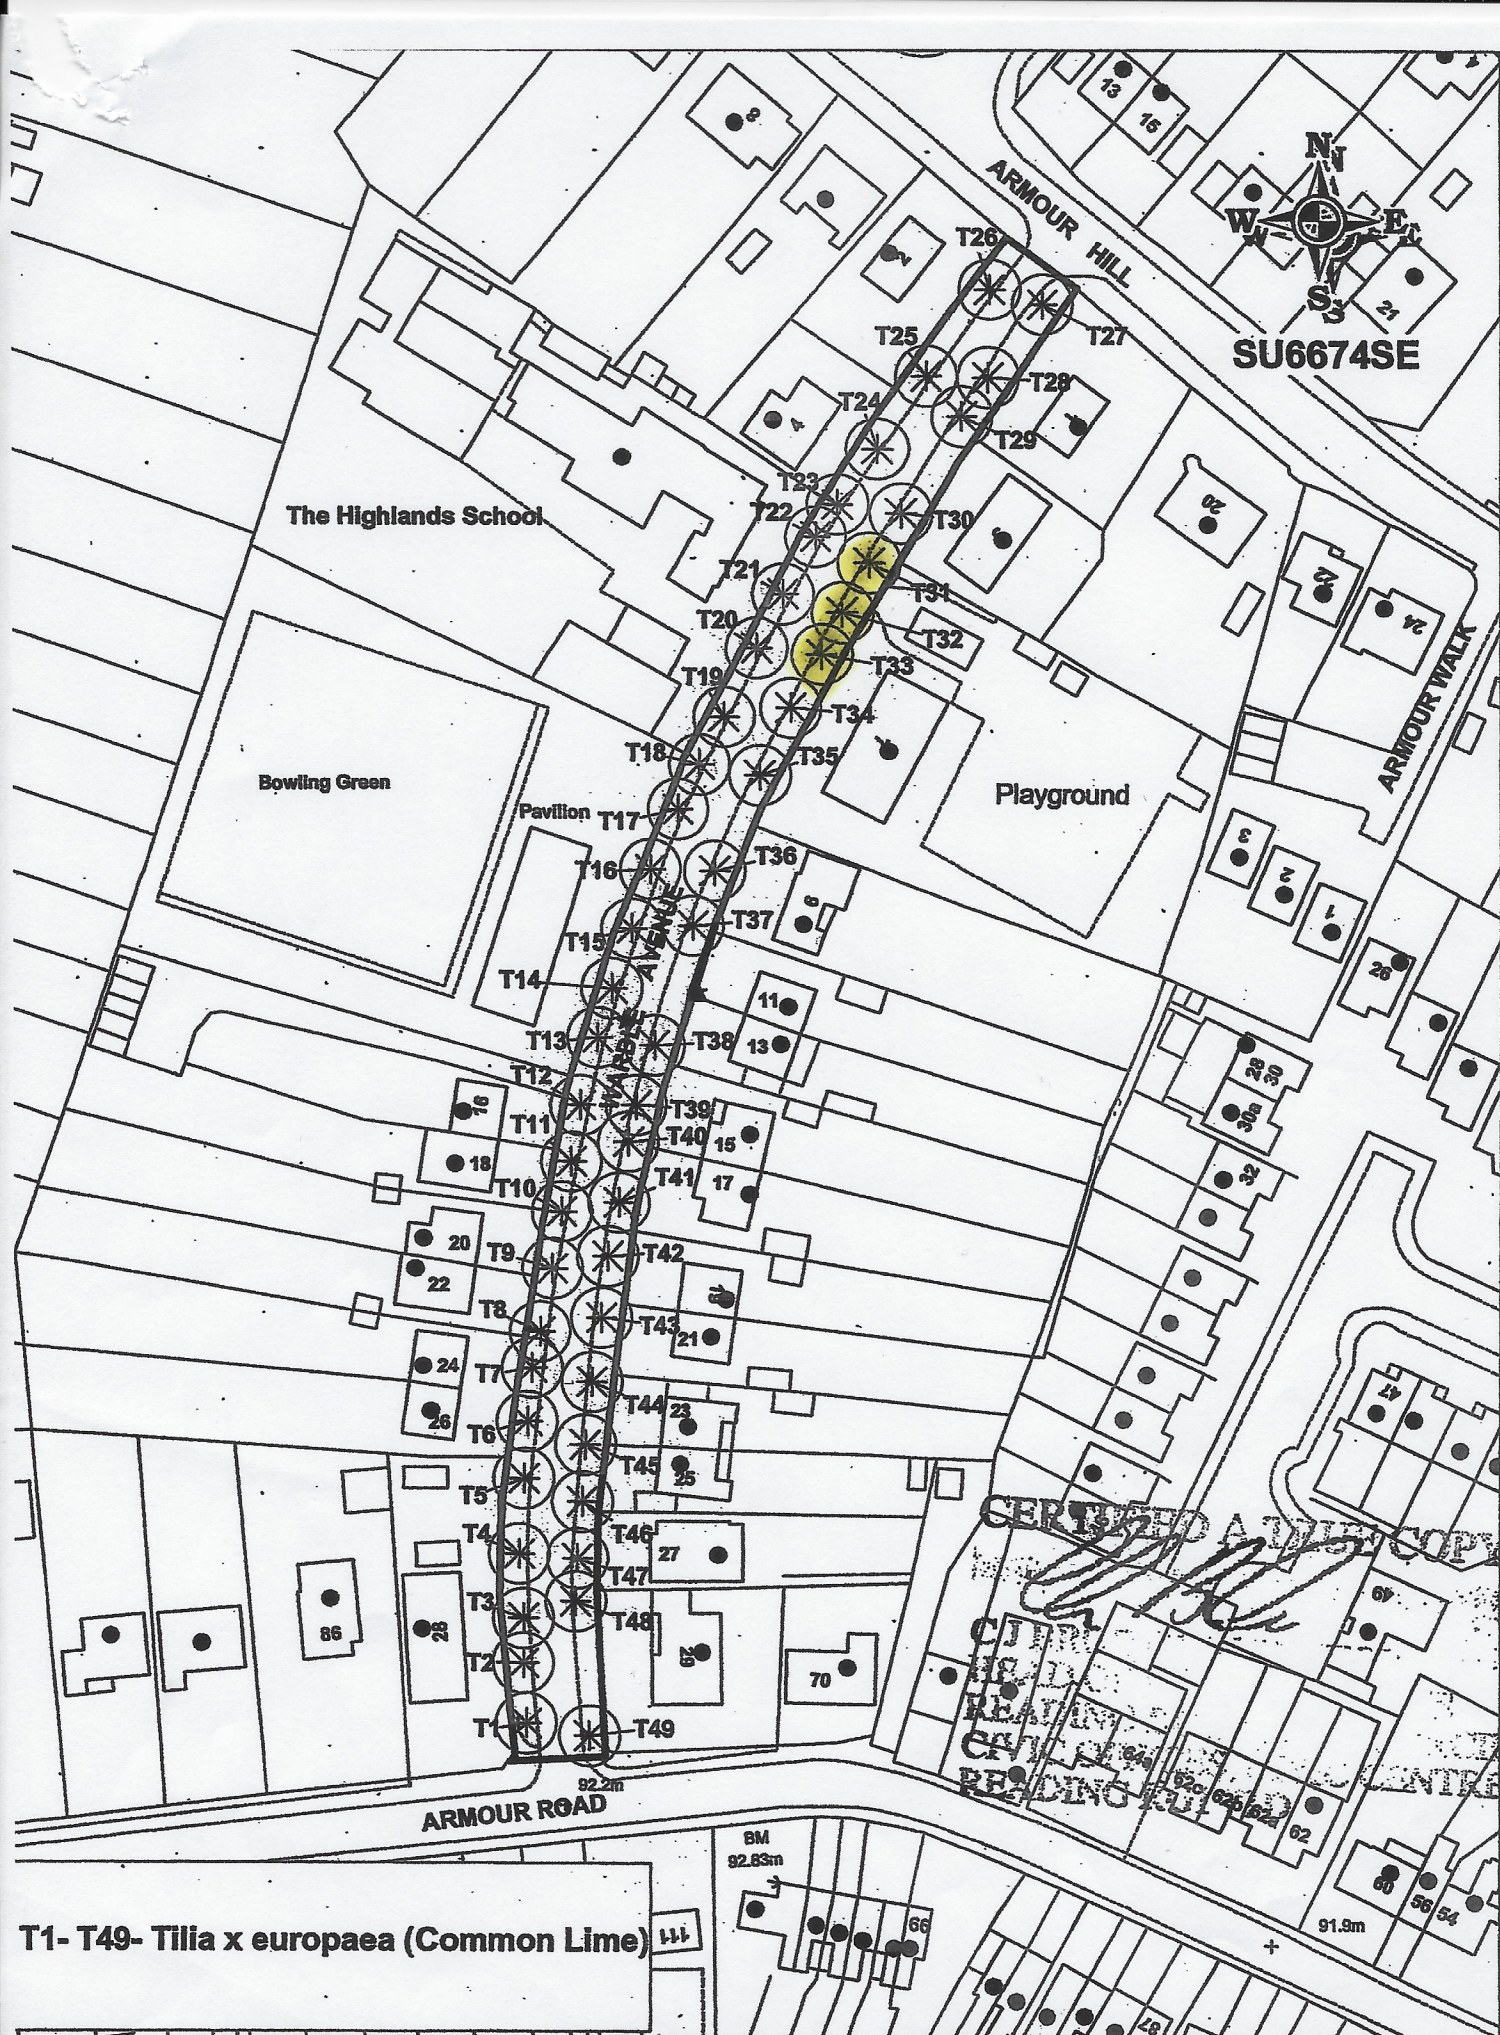

Reading
BOROUGH COUNCIL
PLANNING SUPPORT TEAM