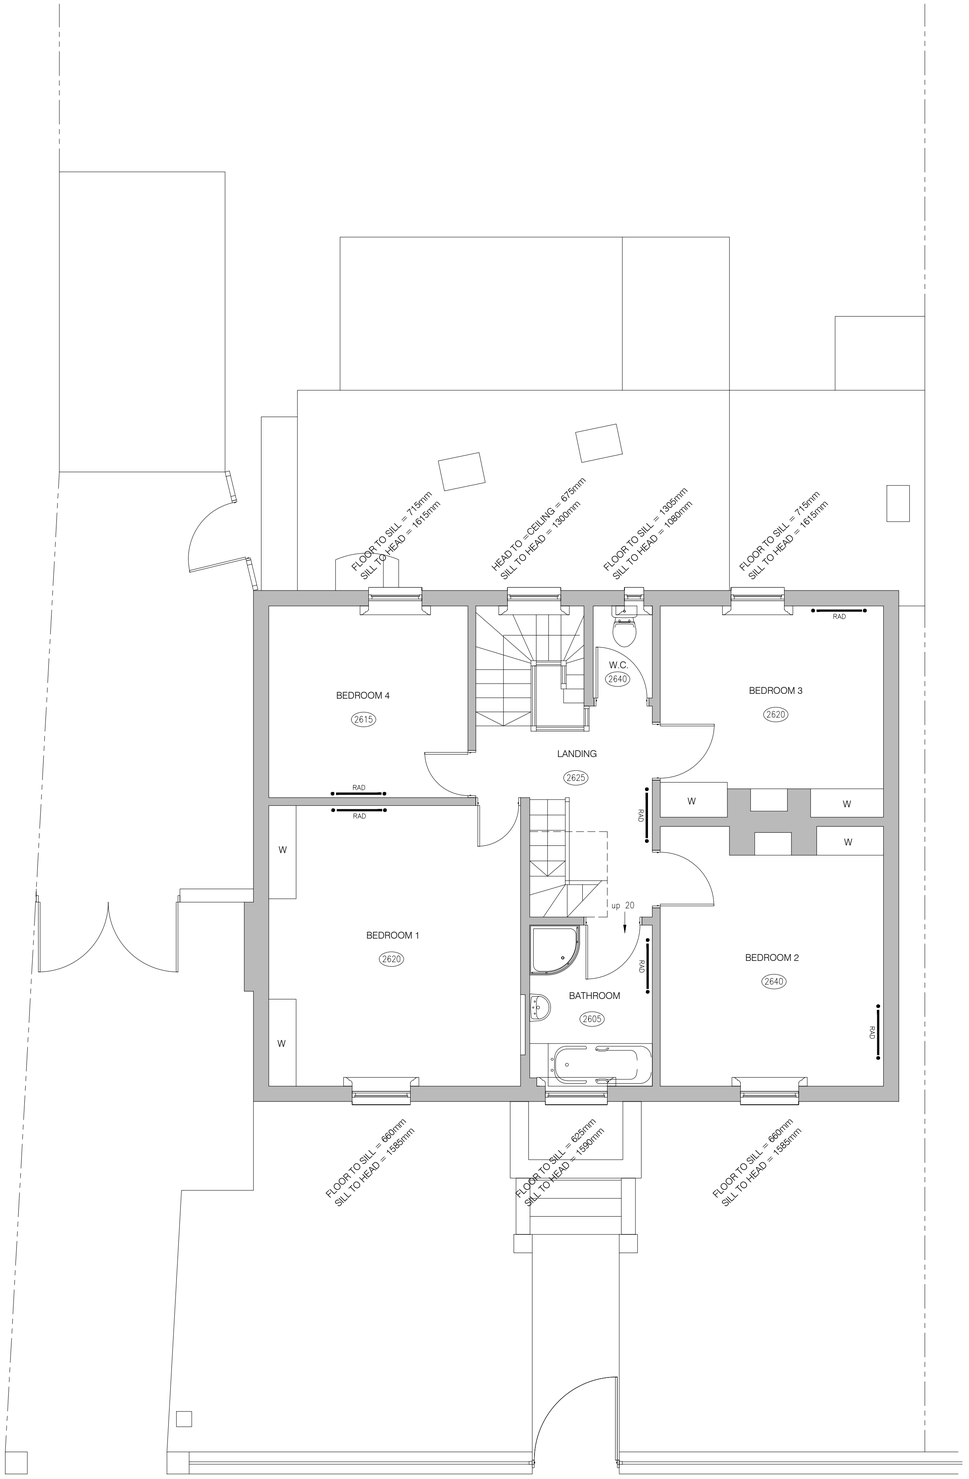

FIRST FLOOR PLAN
SCALE 1:50

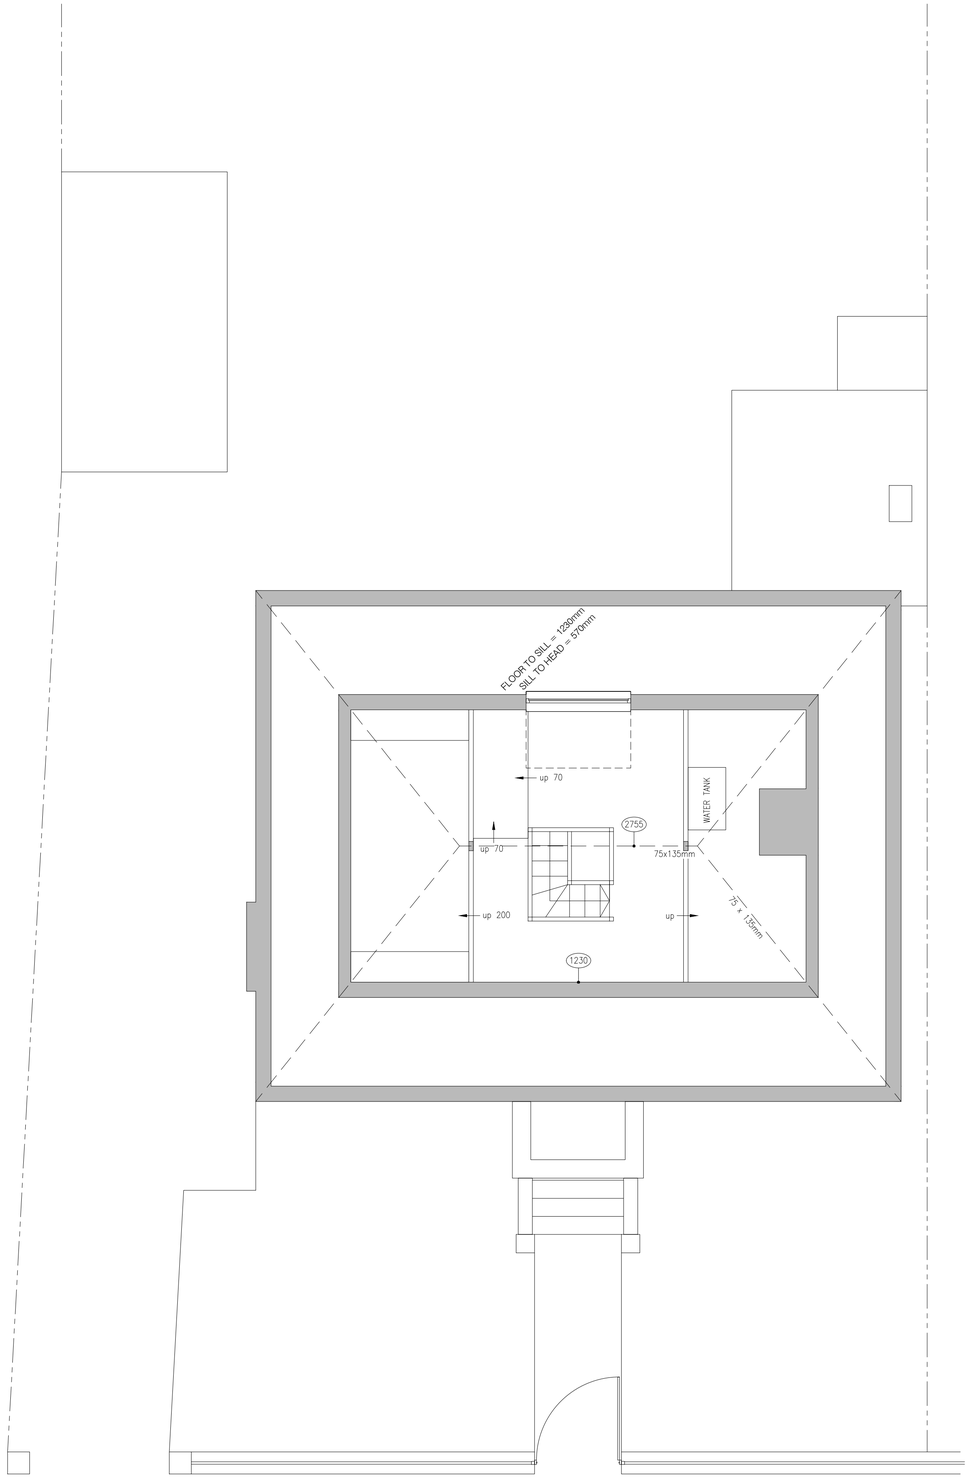

SECOND FLOOR PLAN
SCALE 1:50

1:50 0 0.5 1 1.5 2 2.5 3 3.5 4 4.5 5 5.5 6 6.5 7 7.5 8
(metres)

NOTES:

1. THIS DRAWING IS TO BE READ IN CONJUNCTION WITH ALL RELEVANT ARCHITECTS, SUB-CONTRACTORS AND ARCHITECTURAL DRAWINGS.

JET ARCH DESIGN

Albany House
14 Shute End
Wokingham, Berkshire RG40 1BJ
Tel: 07787296792

Email: james@jetarchdesign.co.uk

Client

MS PENCHUKOVA

Property:

85 HAMILTON ROAD
READING
RG1 5RB

Drawing Title:

DETAILS OF EXISTING
FLOOR PLANS
FIRST & SECOND FLOOR

Rev.	Date	Revisions

Drawing No. A1/345/02

Rev.

Plot Date:

Scale 1:50 @ A1

Date OCT 21

Drawn J.T.