G M N

SITE LOCATION

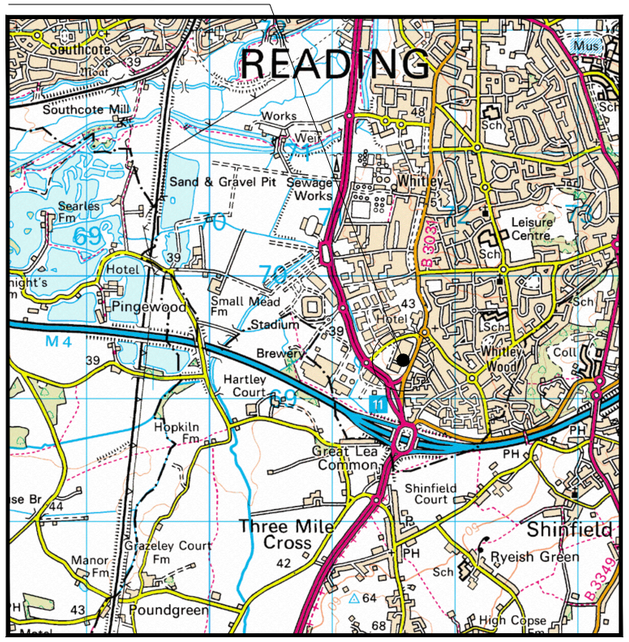

Site Location Plan
(Scale 1:50,000)

1Km 0 1Km 2Km 3Km 4Km

ORIGINAL SCALE AT A3 - 1:50,000

G M N

SITE LOCATION

Proposed Site Location

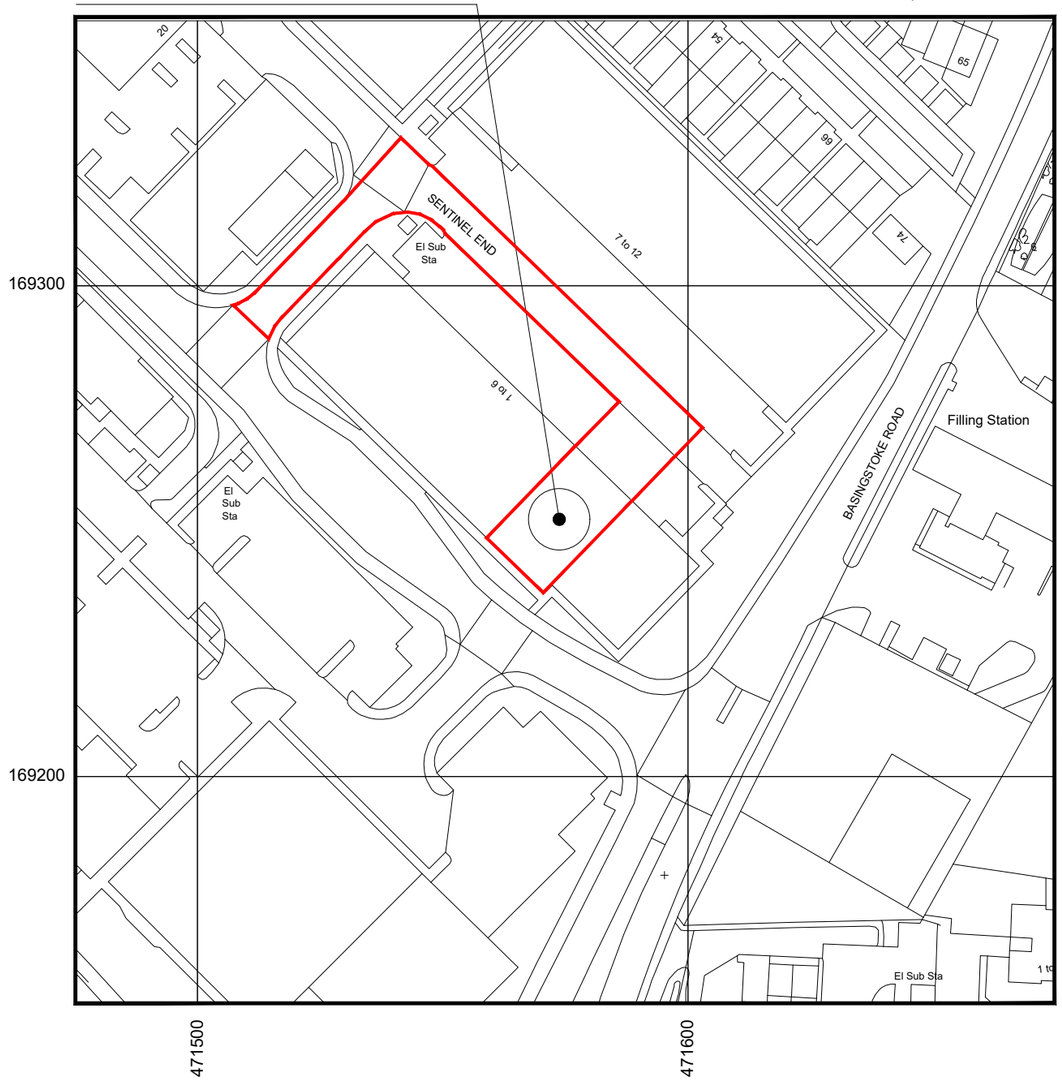

Site Demise Plan
(Scale 1:1,250)

50m 25m 0 25m 50m 75m 100m

ORIGINAL SCALE AT A3 - 1:1,250

O.S. Ref. - E:471574 N:169252

Based upon ordnance survey maps with the permission of the controller of Her Majesty's stationery office. © Crown Copyright.

Consultant Licence Number: 100039785

ORIGINAL DRAWING SIZE A3 P1808-176

NOTES

1. This drawing to be read in conjunction with drawing series 001-005.
2. All dimensions are in mm unless otherwise noted.
3. Responsibility is not accepted for errors made by others in scaling from this drawing. All construction information should be taken from figured dimensions only.

REV	DESCRIPTION OF REVISION	DATE	BY
A	FIRST ISSUE	29.03.21	VV

Euro-Tel Design
2 Charnwood House, Marsh Road, Bristol BS3 2NA
tel :0117 966 5526 web: euro-teldesign.com

CityFibre
15 Bedford Street, London WC2E 9HE t: 0203 5100 602 www.cityfibre.com

Drawing Title
SITE LOCATION PLANS

Site Location
UNIT 5 AT TRADE CITY
SENTINEL END
READING
RG2 0TA

Drawn by	Checked by	Approved by
VV	SB	JR
Date Drawn	Date Checked	Date Approved
29.03.21	29.03.21	29.03.21

Site Region
-

Drawing Number
P1808-176-PL-001-A