


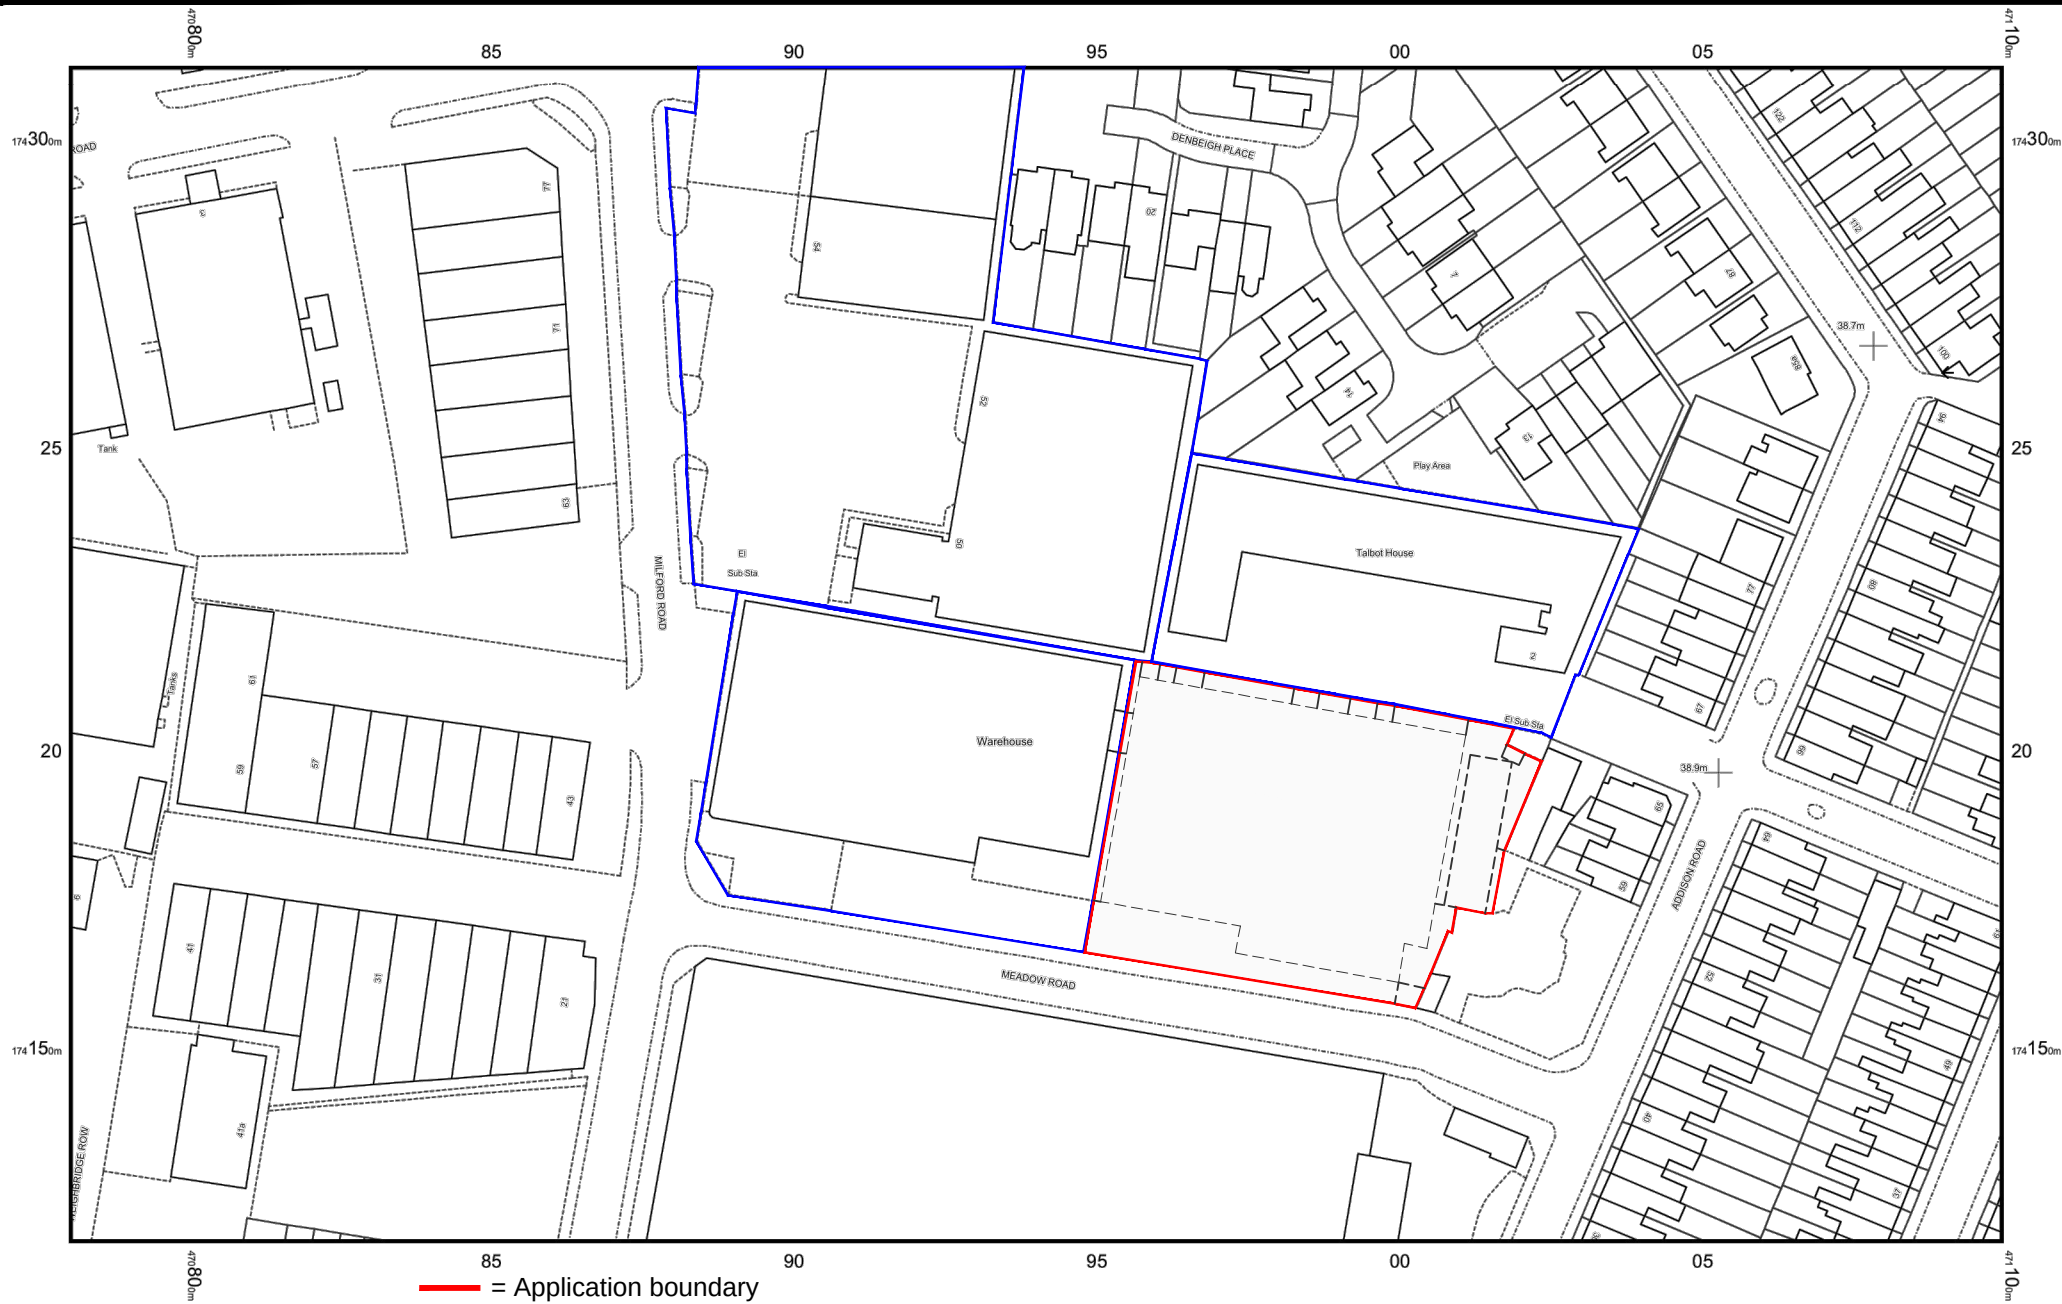

85 = Application boundary

85 = Other land owned by client

0 10 20 30 40 50m

SCALE BAR



Units 4-6, Meadow Road  
Reading, Berkshire, RG1 8LB

Location Plan

Drawing No  
JHP RS244 - 002A

|                 |          |
|-----------------|----------|
| Scale A4@1:1250 | Revision |
| Date Aug 2021   |          |