


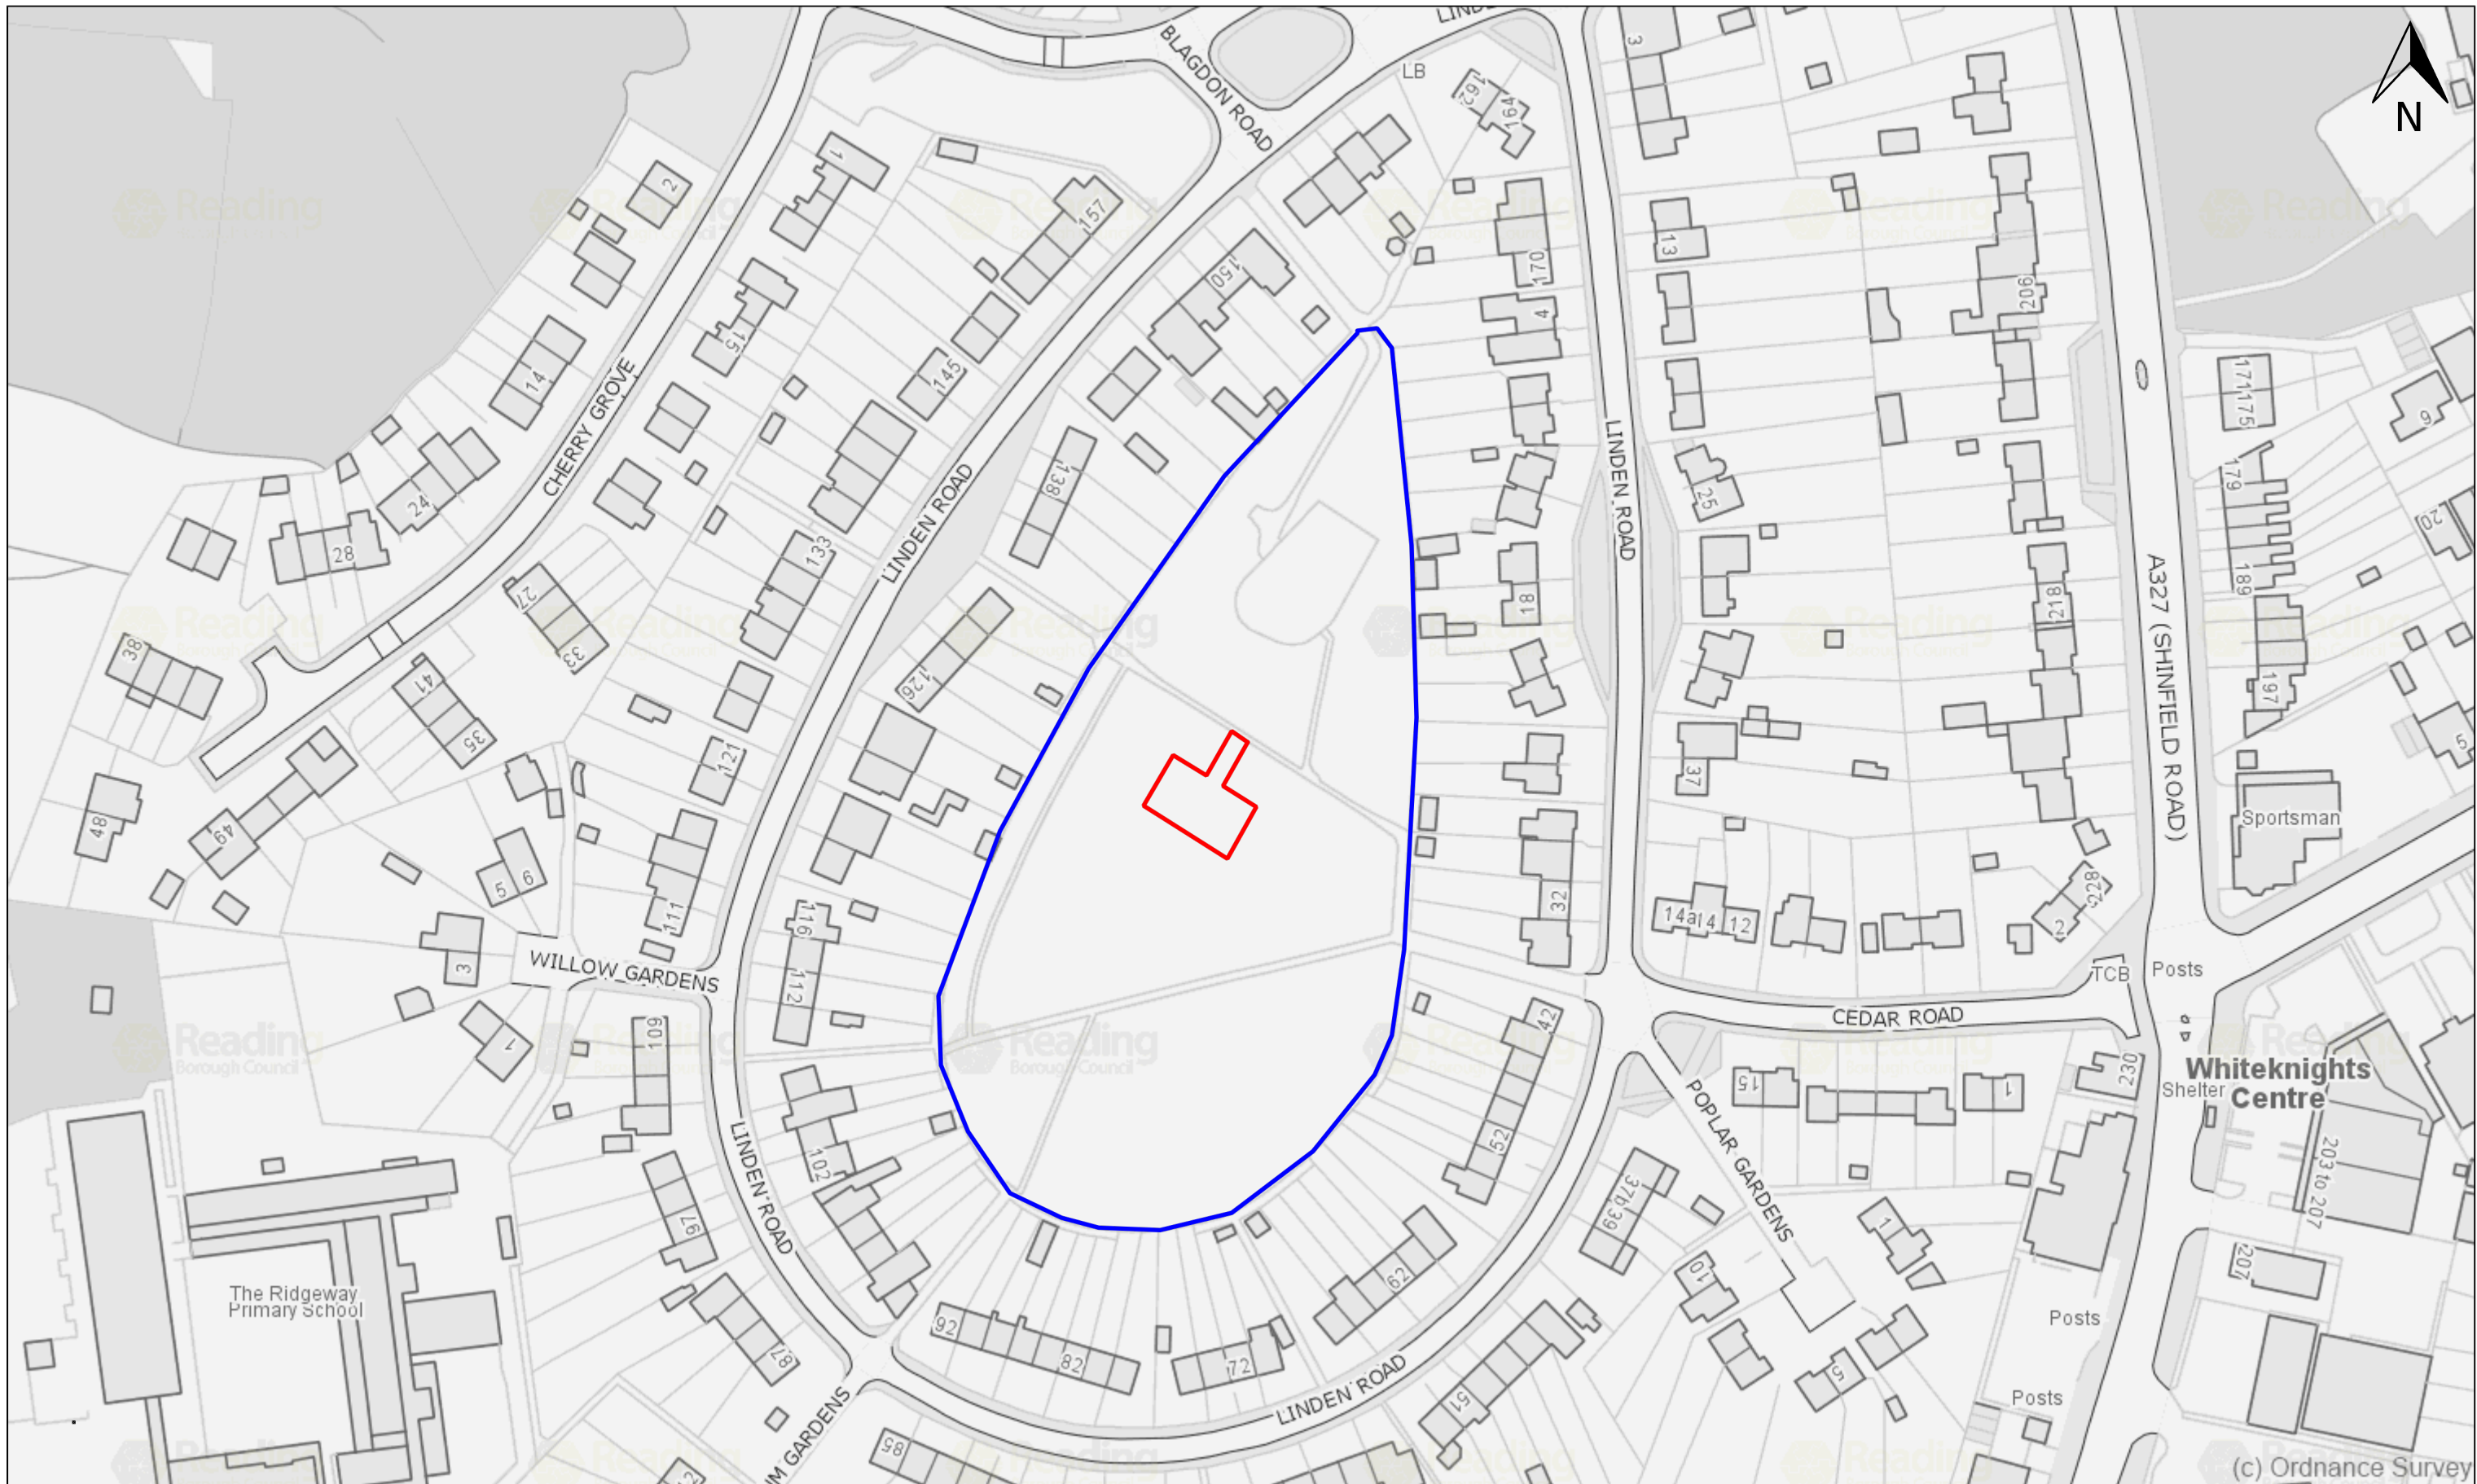

Location Plan

Scale at A3: 1:1250

Printed on: 2021-12-21 10:03:01

