

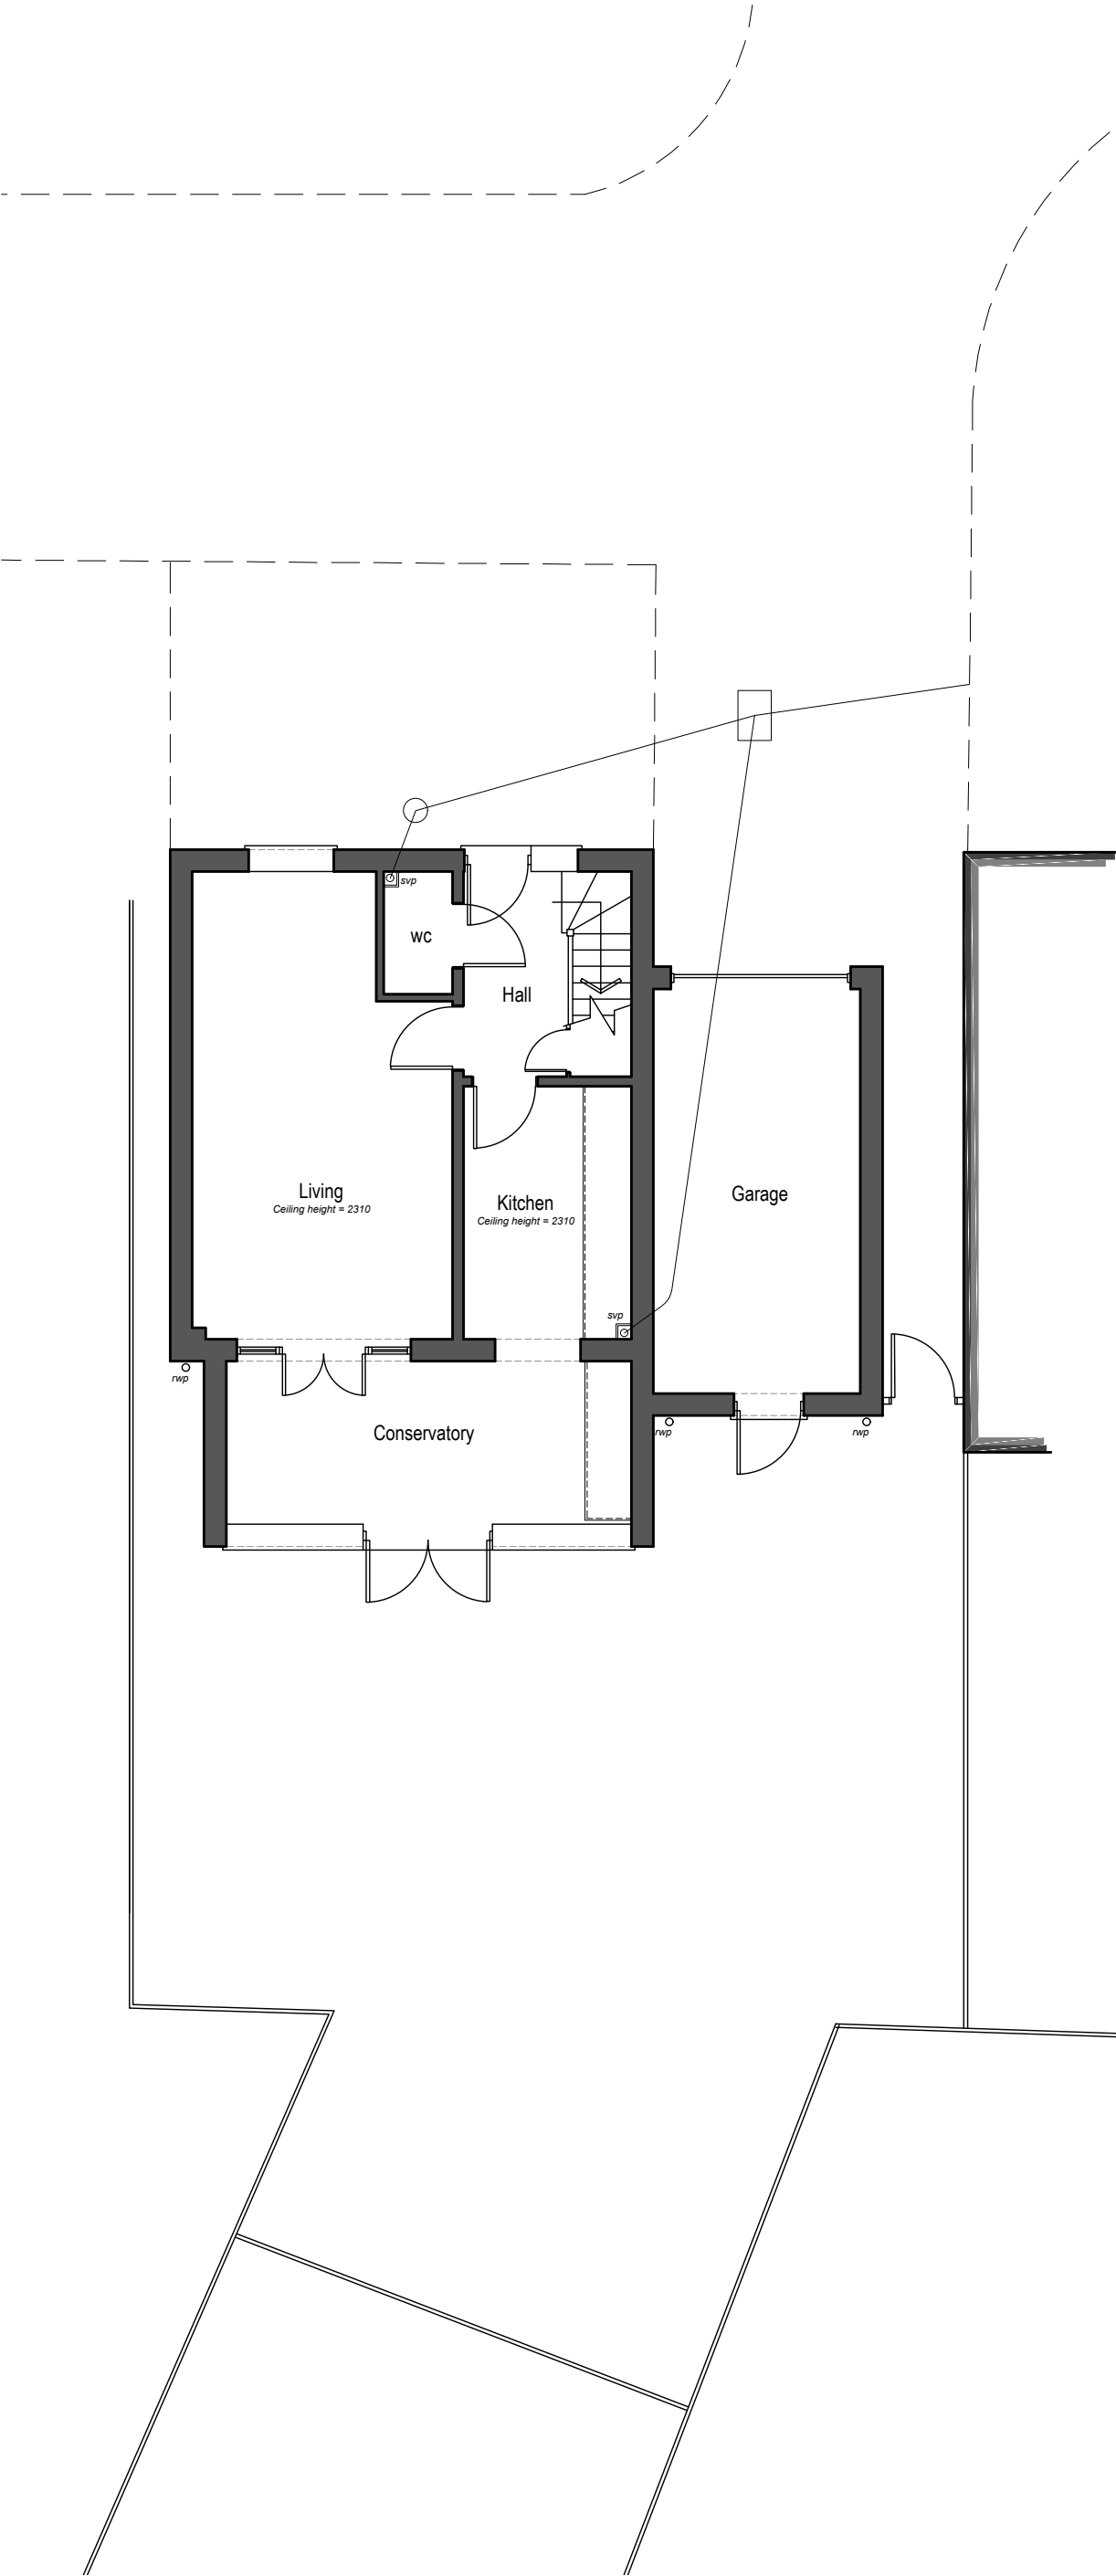
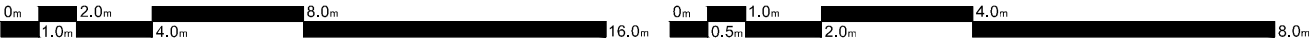


1:50 scale Bar
This Drawing has been produced for printing onto A1 size paper,
If printing on A3 please use the scale below for reference.

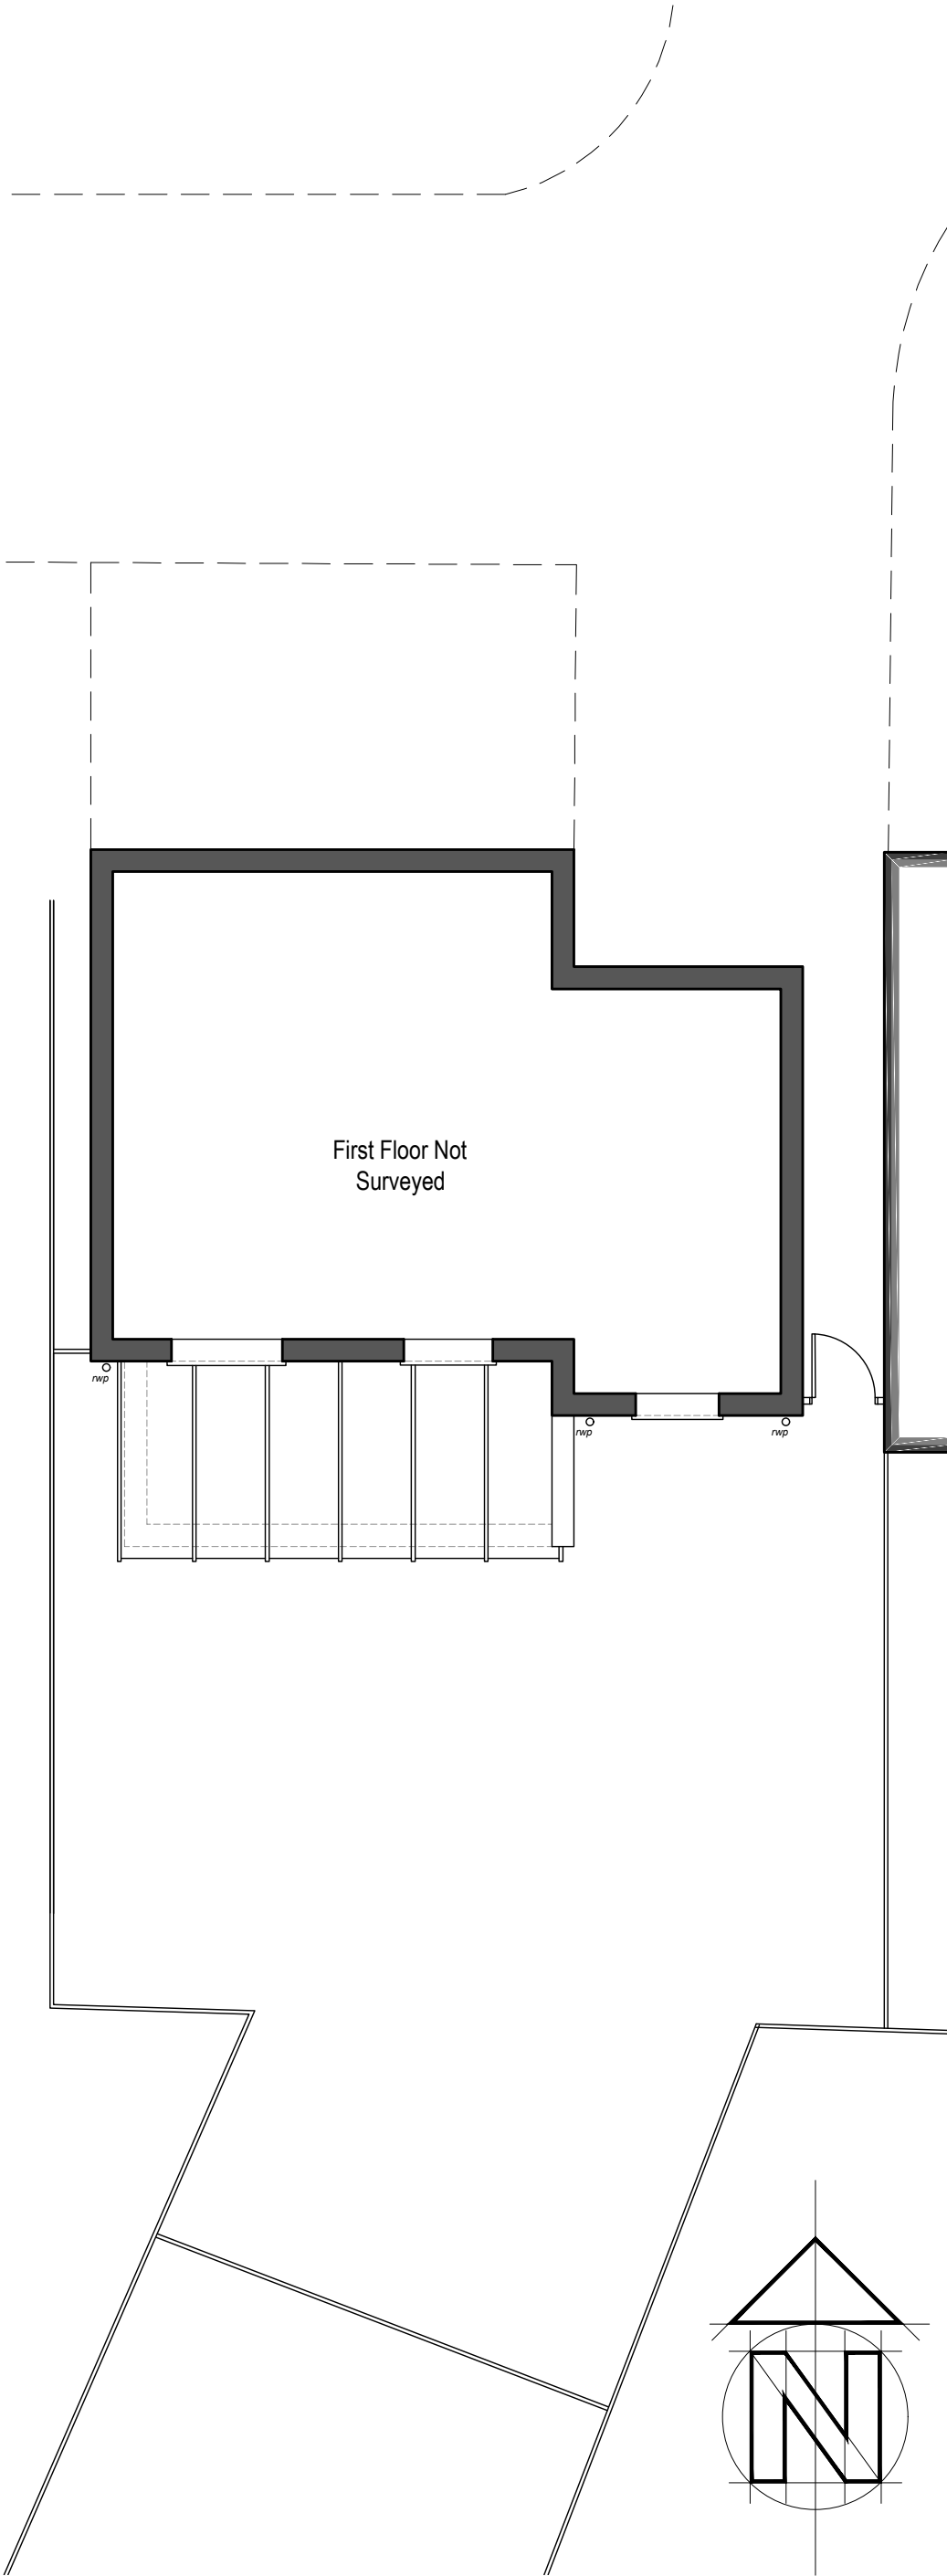

Ground Floor Plan 1:50 Scale

1:50 scale Bar
This Drawing has been produced for printing onto A1 size paper,
If printing on A3 please use the scale below for reference.

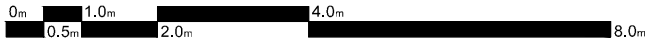


First Floor Plan 1:50 Scale


1:500 scale Bar
This Drawing has been produced for printing onto A1 size paper,
If printing on A3 please use the scale below for reference.




1:1250 scale Bar
This Drawing has been produced for printing onto A1 size paper,
If printing on A3 please use the scale below for reference.

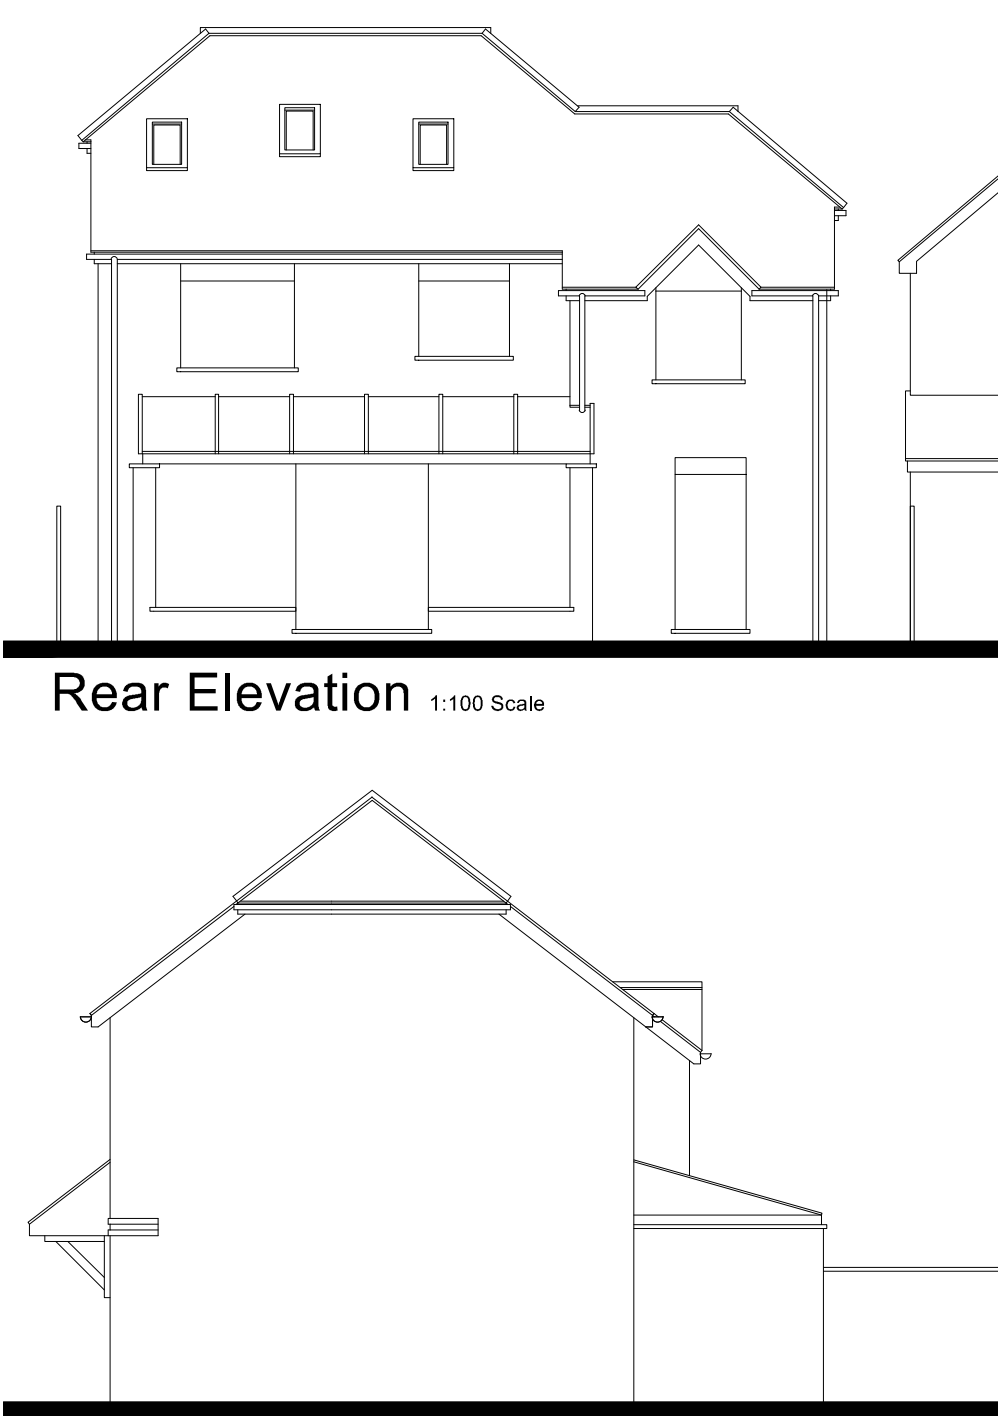

Rear Elevation 1:100 Scale

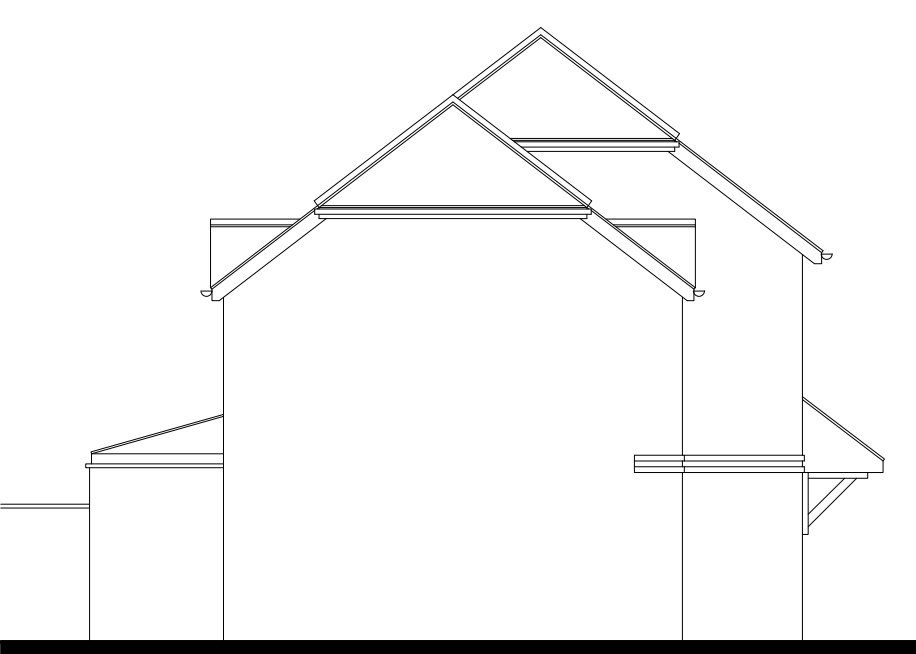

Side Elevation 1:100 Scale

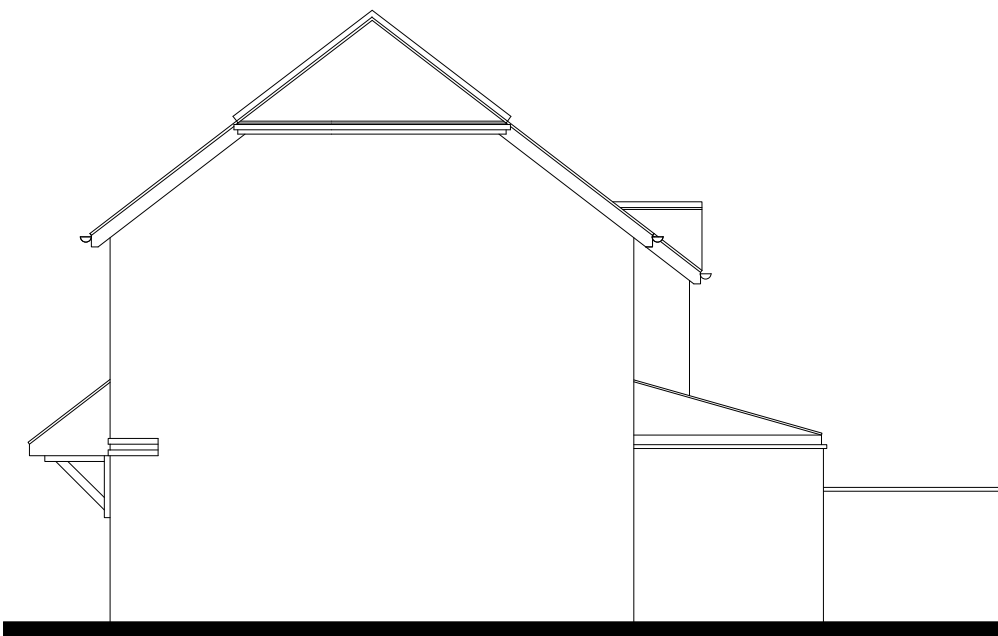


Side Elevation 1:100 Scale



Front Elevation 1:100 Scale



Location Plan 1:1250 Scale

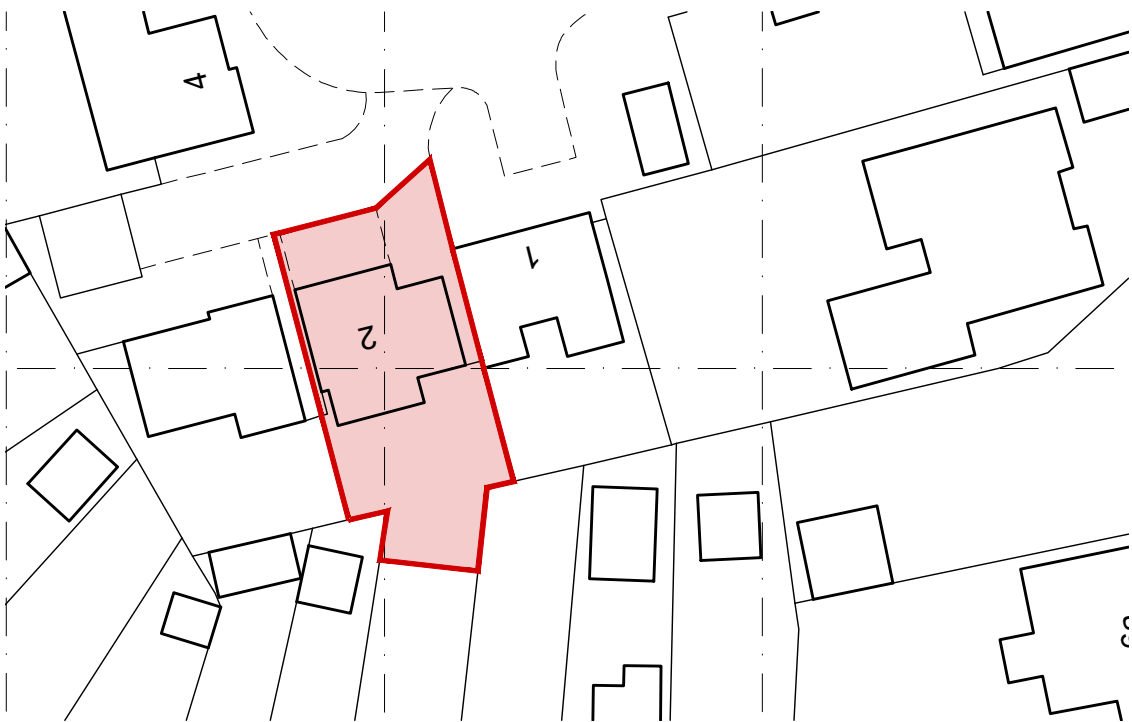

Site Plan 1:500 Scale

Bonney Architecture
PLANNING & TECHNICAL SERVICES

CLIENT **Mr & Mrs I Casagrande** 14 Hornbeam Close
Barkham
Wokingham
RG41 4UR
JOB **2 Albany Gardens, Emmer Green,
Reading, Berkshire**
DRG **EXISTING PLANS & ELEVATIONS** 07515 355 770
bonneyarchitecture@gmail.com

SCALE **As Shown** DRAWN **P Bonney** DATE **September 2021** **BA 0188** **01**