


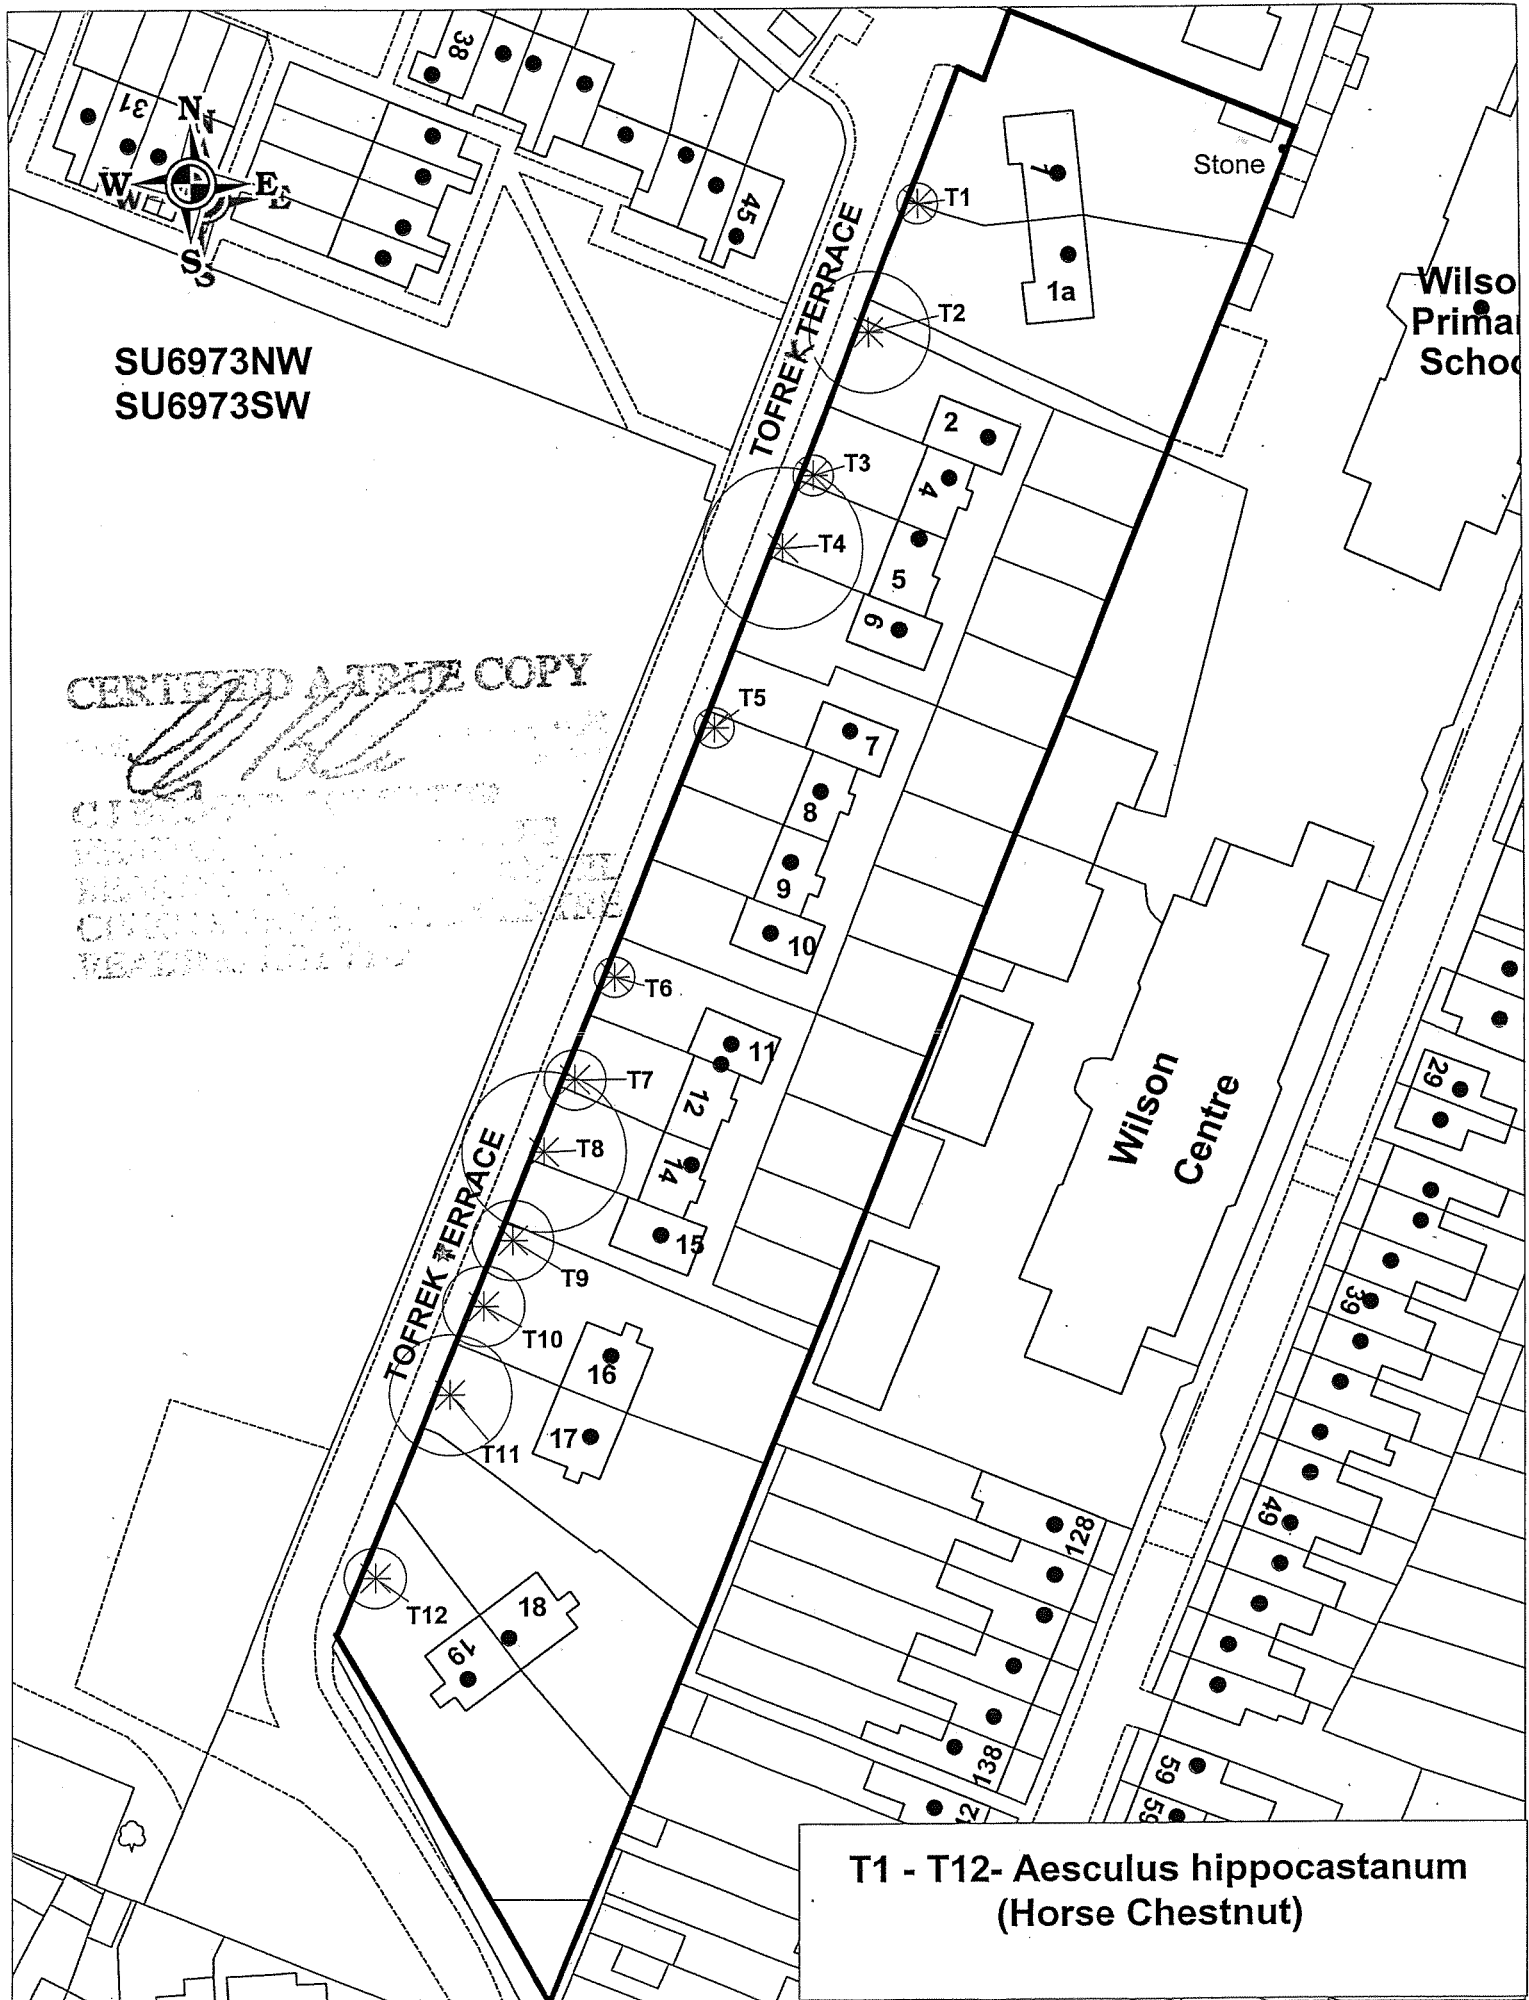

SU6973NW
SU6973SW

CERTIFIED A TRUE COPY

T1 - T12- *Aesculus hippocastanum*
(Horse Chestnut)

TITLE TREE PRESERVATION ORDER:- TOFREK TERRACE, TILEHURST, READING.

DRG NO E2595

DATE OCTOBER 2006

DRAWN BY EW33967

SCALE 1:750

© Crown Copyright. All Rights Reserved. Reading Borough Council. Account No 100019672 2004



Reading
BOROUGH COUNCIL

PLANNING SUPPORT TEAM