



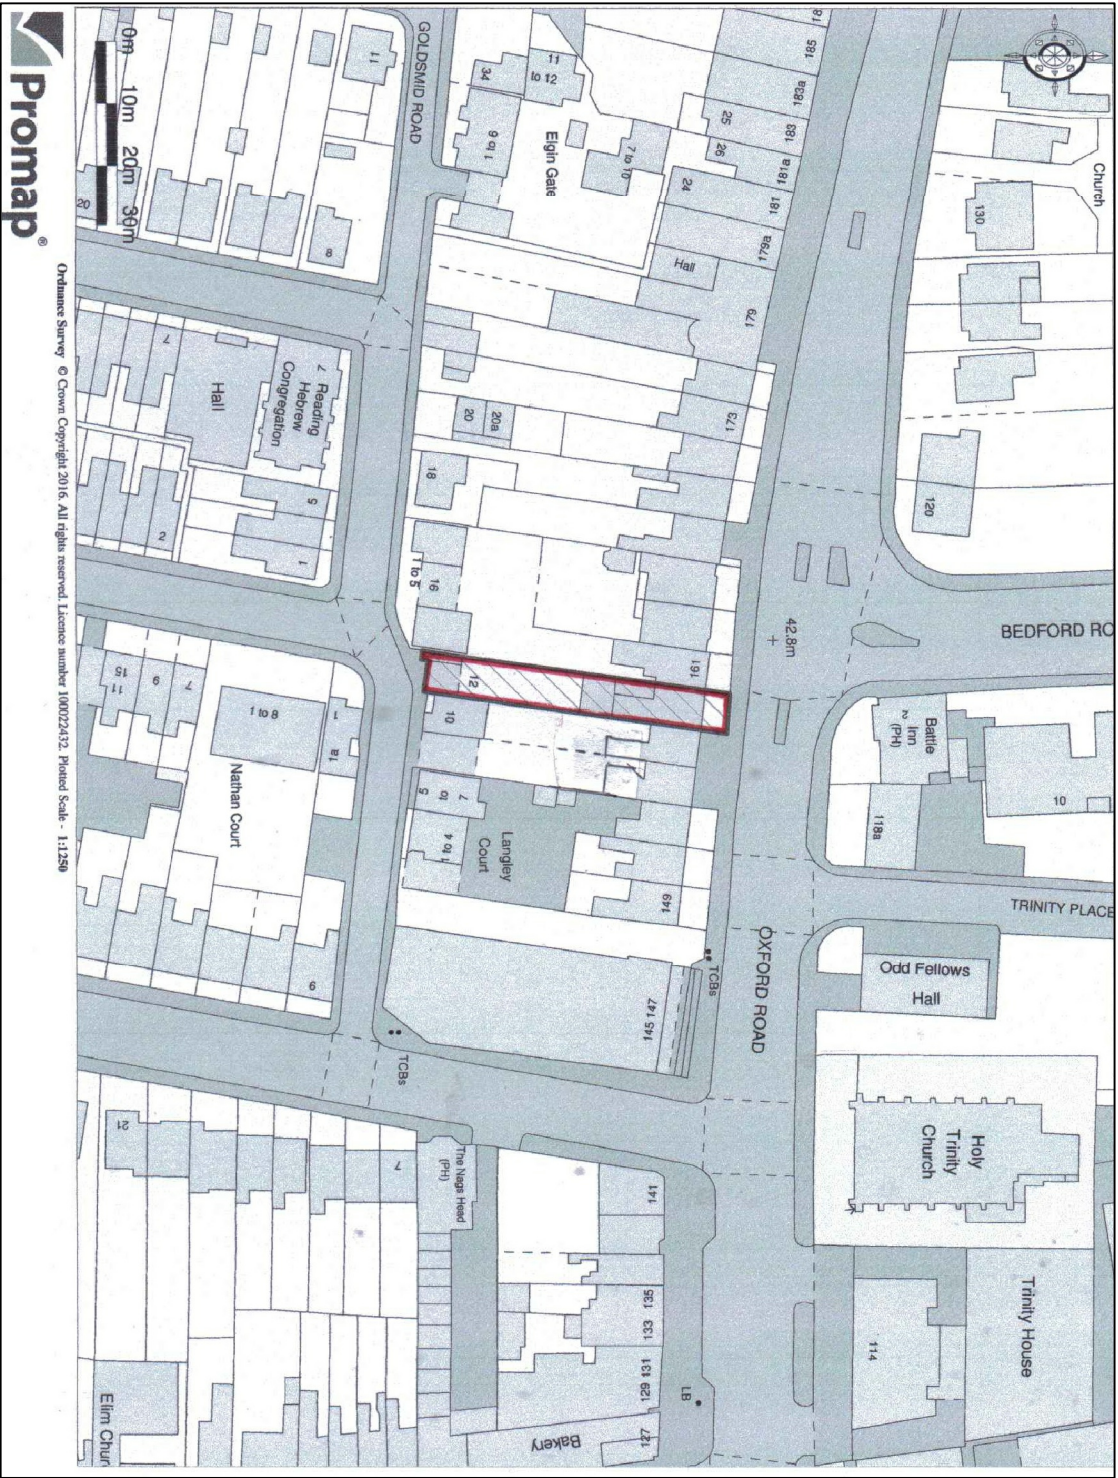

LOCATION PLAN 1:1250 @ A3 PRINT SIZE

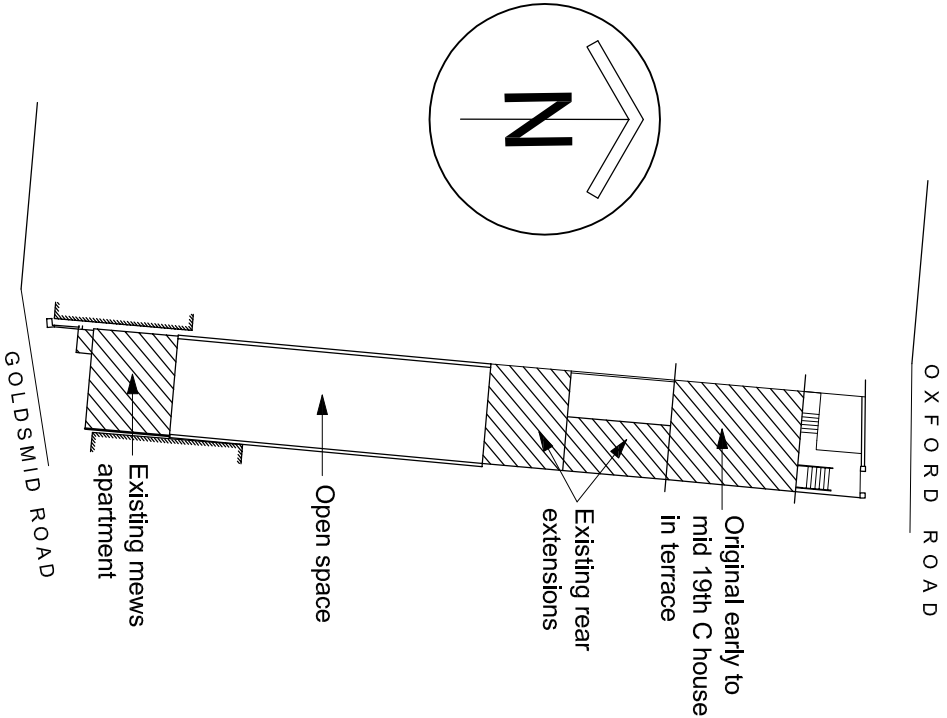

BLOCK PLAN 1:500 @ A3 PRINT SIZE

Drawing number: GP/GR 07		
Title:	Location plan and block plan	
Project:	Proposed change of use and alterations	
Address:	159 Oxford Road, RG1 7UY and 12 Goldsmid Road, RG1 7YB	
Scale:	1:1250 and 1:500 when printed A3 size	
Date:	Date: 06.08.2016	Drawn by: PMH
Paul M. Hargreaves MRICS MCIOB 37 SKEENA HILL, LONDON SW18 5PW TEL. & FAX. : 020 8785 4325 email: paulmh@hotmail.com		
REF	AMENDMENT	DATE