



SHEET KEYNOTES


DESCRIPTION	DETAIL
① 600MM X 600MM CLEAR ACCESS OPENING. RECESSED INFILL ACCESS COVER BY MAIN CONTRACTOR	-
② 160MM Ø GRAVITY RETURN FROM FEATURE	-
③ 160MM Ø GRAVITY RETURN TO PLANT ROOM	-
④ LIFTING HANDLE	-
⑤ GUIDE RAILS	-
⑥ SACK HOLDER	-
⑦ SACK FILTER	-
⑧ 160MM Ø PIPE PER SACK	-
⑨ INSITU APPLIED GRP LINING	-
⑩ FOR SACK FILTER CHAMBER STRUCTURE, REFER TO STRUCTURAL ENGINEERS DETAILS AND SPECIFICATION	-

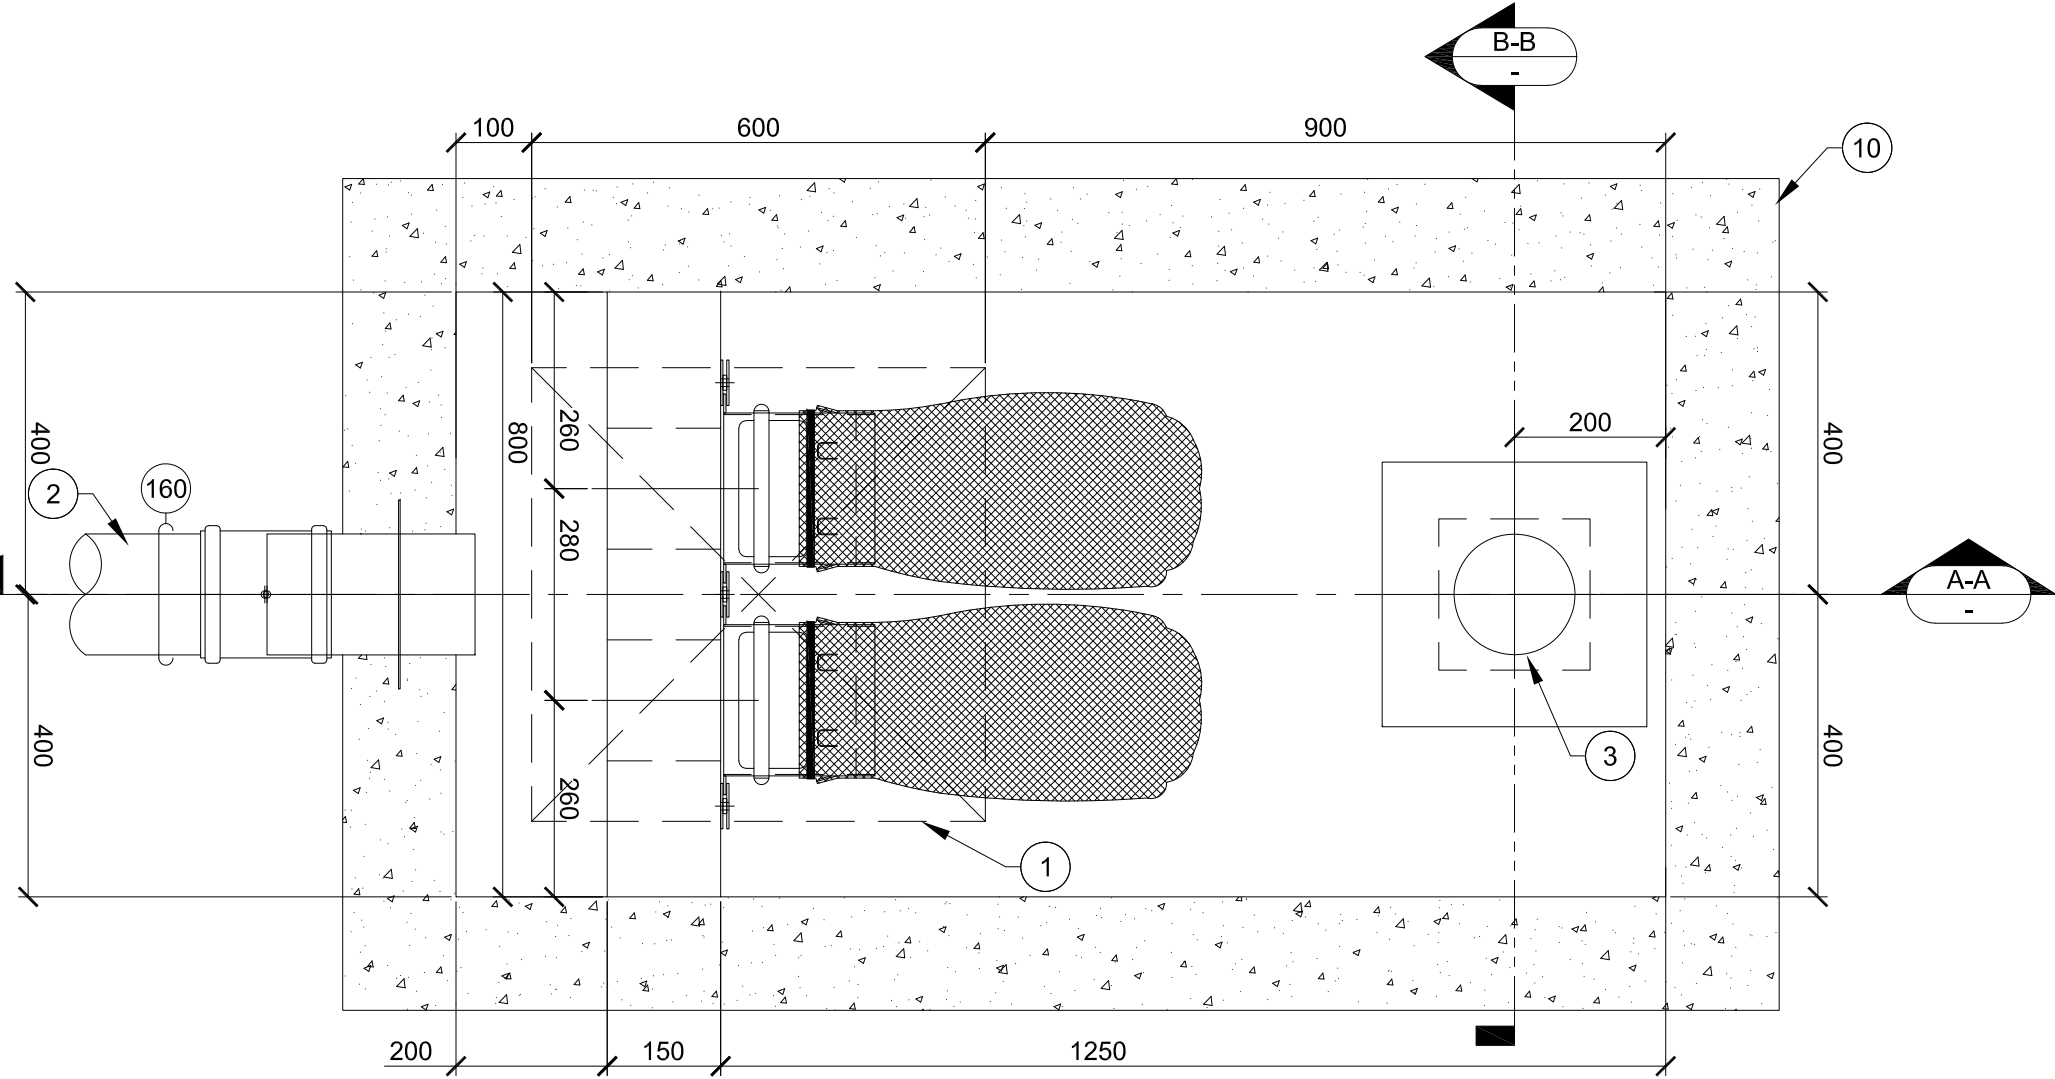

1 SACK FILTER DETAIL PLAN
1:10
PLAN

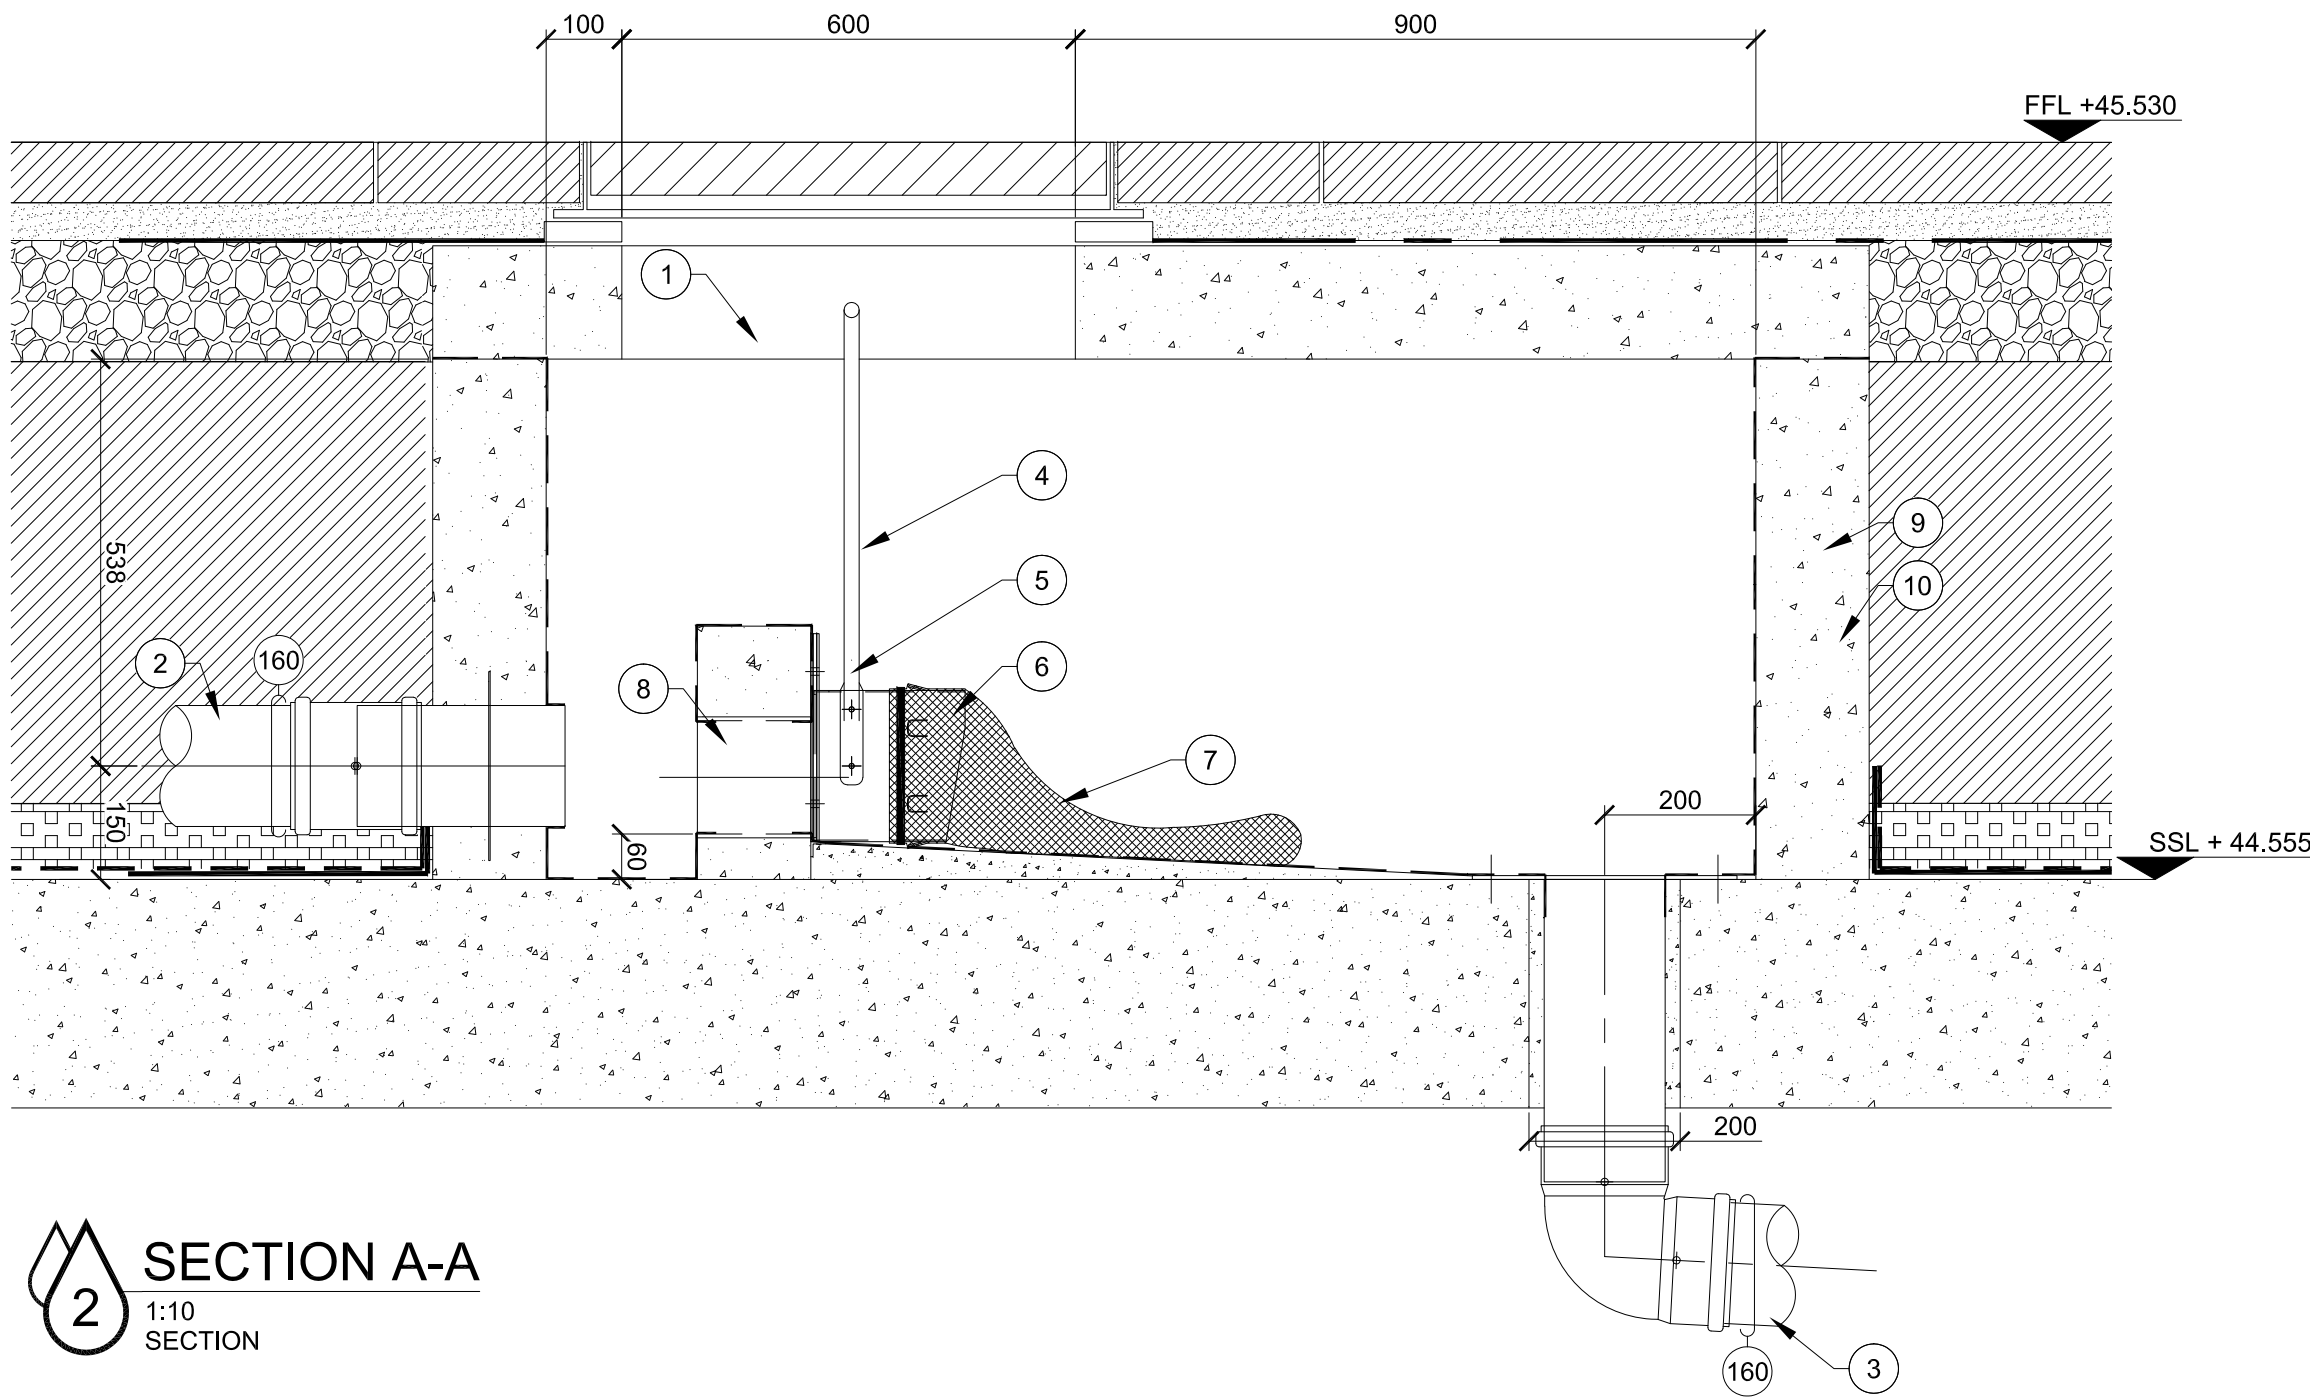

2 SECTION A-A
1:10
SECTION

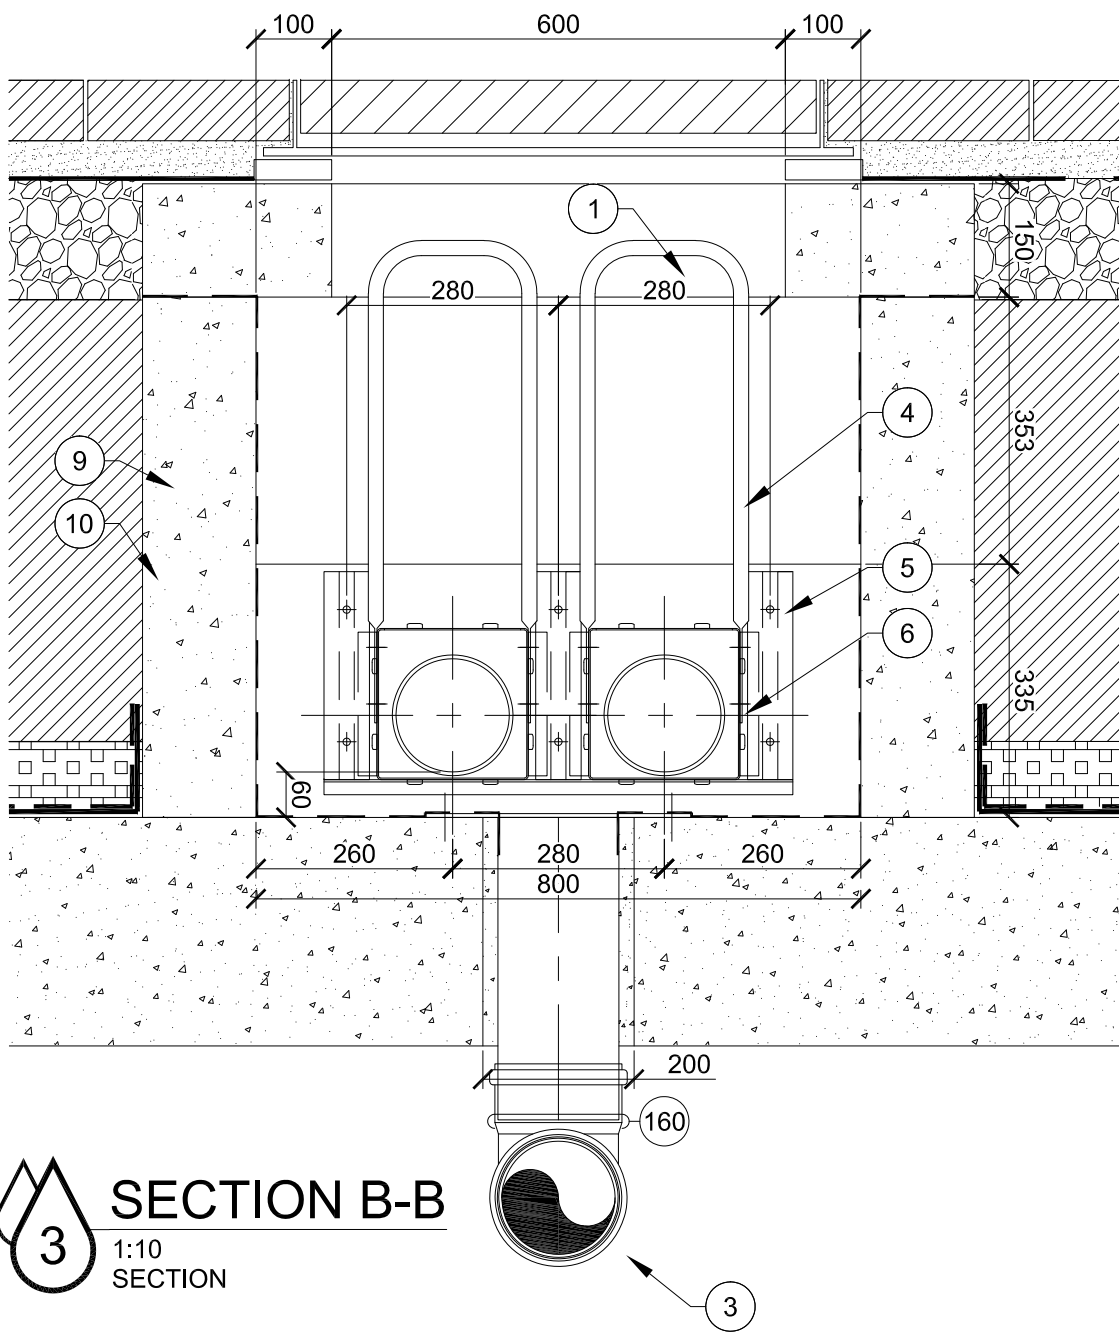

3 SECTION B-B
1:10
SECTION

Notes:
1. This drawing is to read in conjunction with all other drawings & specifications on this contract works package.
2. All dimensions in mm (unless otherwise noted).
3. Do not scale from this drawing - all dimensions to be checked on site.
4. Any omissions or discrepancies to be reported to fountains direct limited immediately.
5. All builders works carried out by main contractor Inc, provision of all holes and subsequent making good.
6. All main services provided by main contractor to a point not yet agreed.

Service Requirements:

-	-	-	-	-	-
-	-	-	-	-	-
-	-	-	-	-	-
-	-	-	-	-	-
Y01	05-06-20	First Issue.	DM	GWM	GWM
Rev.	Date	Description	Drawn.	Chkd.	Appd.

Originator:

**Fountains Direct
Limited**

Unit 21, Trade City
Avro Way
Brooklands Business Park
Weybridge, Surrey
KT13 0YF
Tel: 01932 336 339 Fax: 01932 336 527
Email: sales@fountains-direct.co.uk

Client:

LDA

Project Title:

Station Hill

Drawing Title:

**Water Features
Fountain Feature
Sack Filter Chamber
Detail Plan & Sections**

Scale at A1:

1:20

Status:

Information

CAD File Name:

SHRN-FDL-S2-ZZ-Y-2002

Drawn:

DM

Checked:

GWM

Approved:

GWM

Date:

13-05-20

Date:

13-05-20

Date:

13-05-20

Drawing No:

SHRN-FDL-S2-ZZ-Y-2002

Revision:

T01