




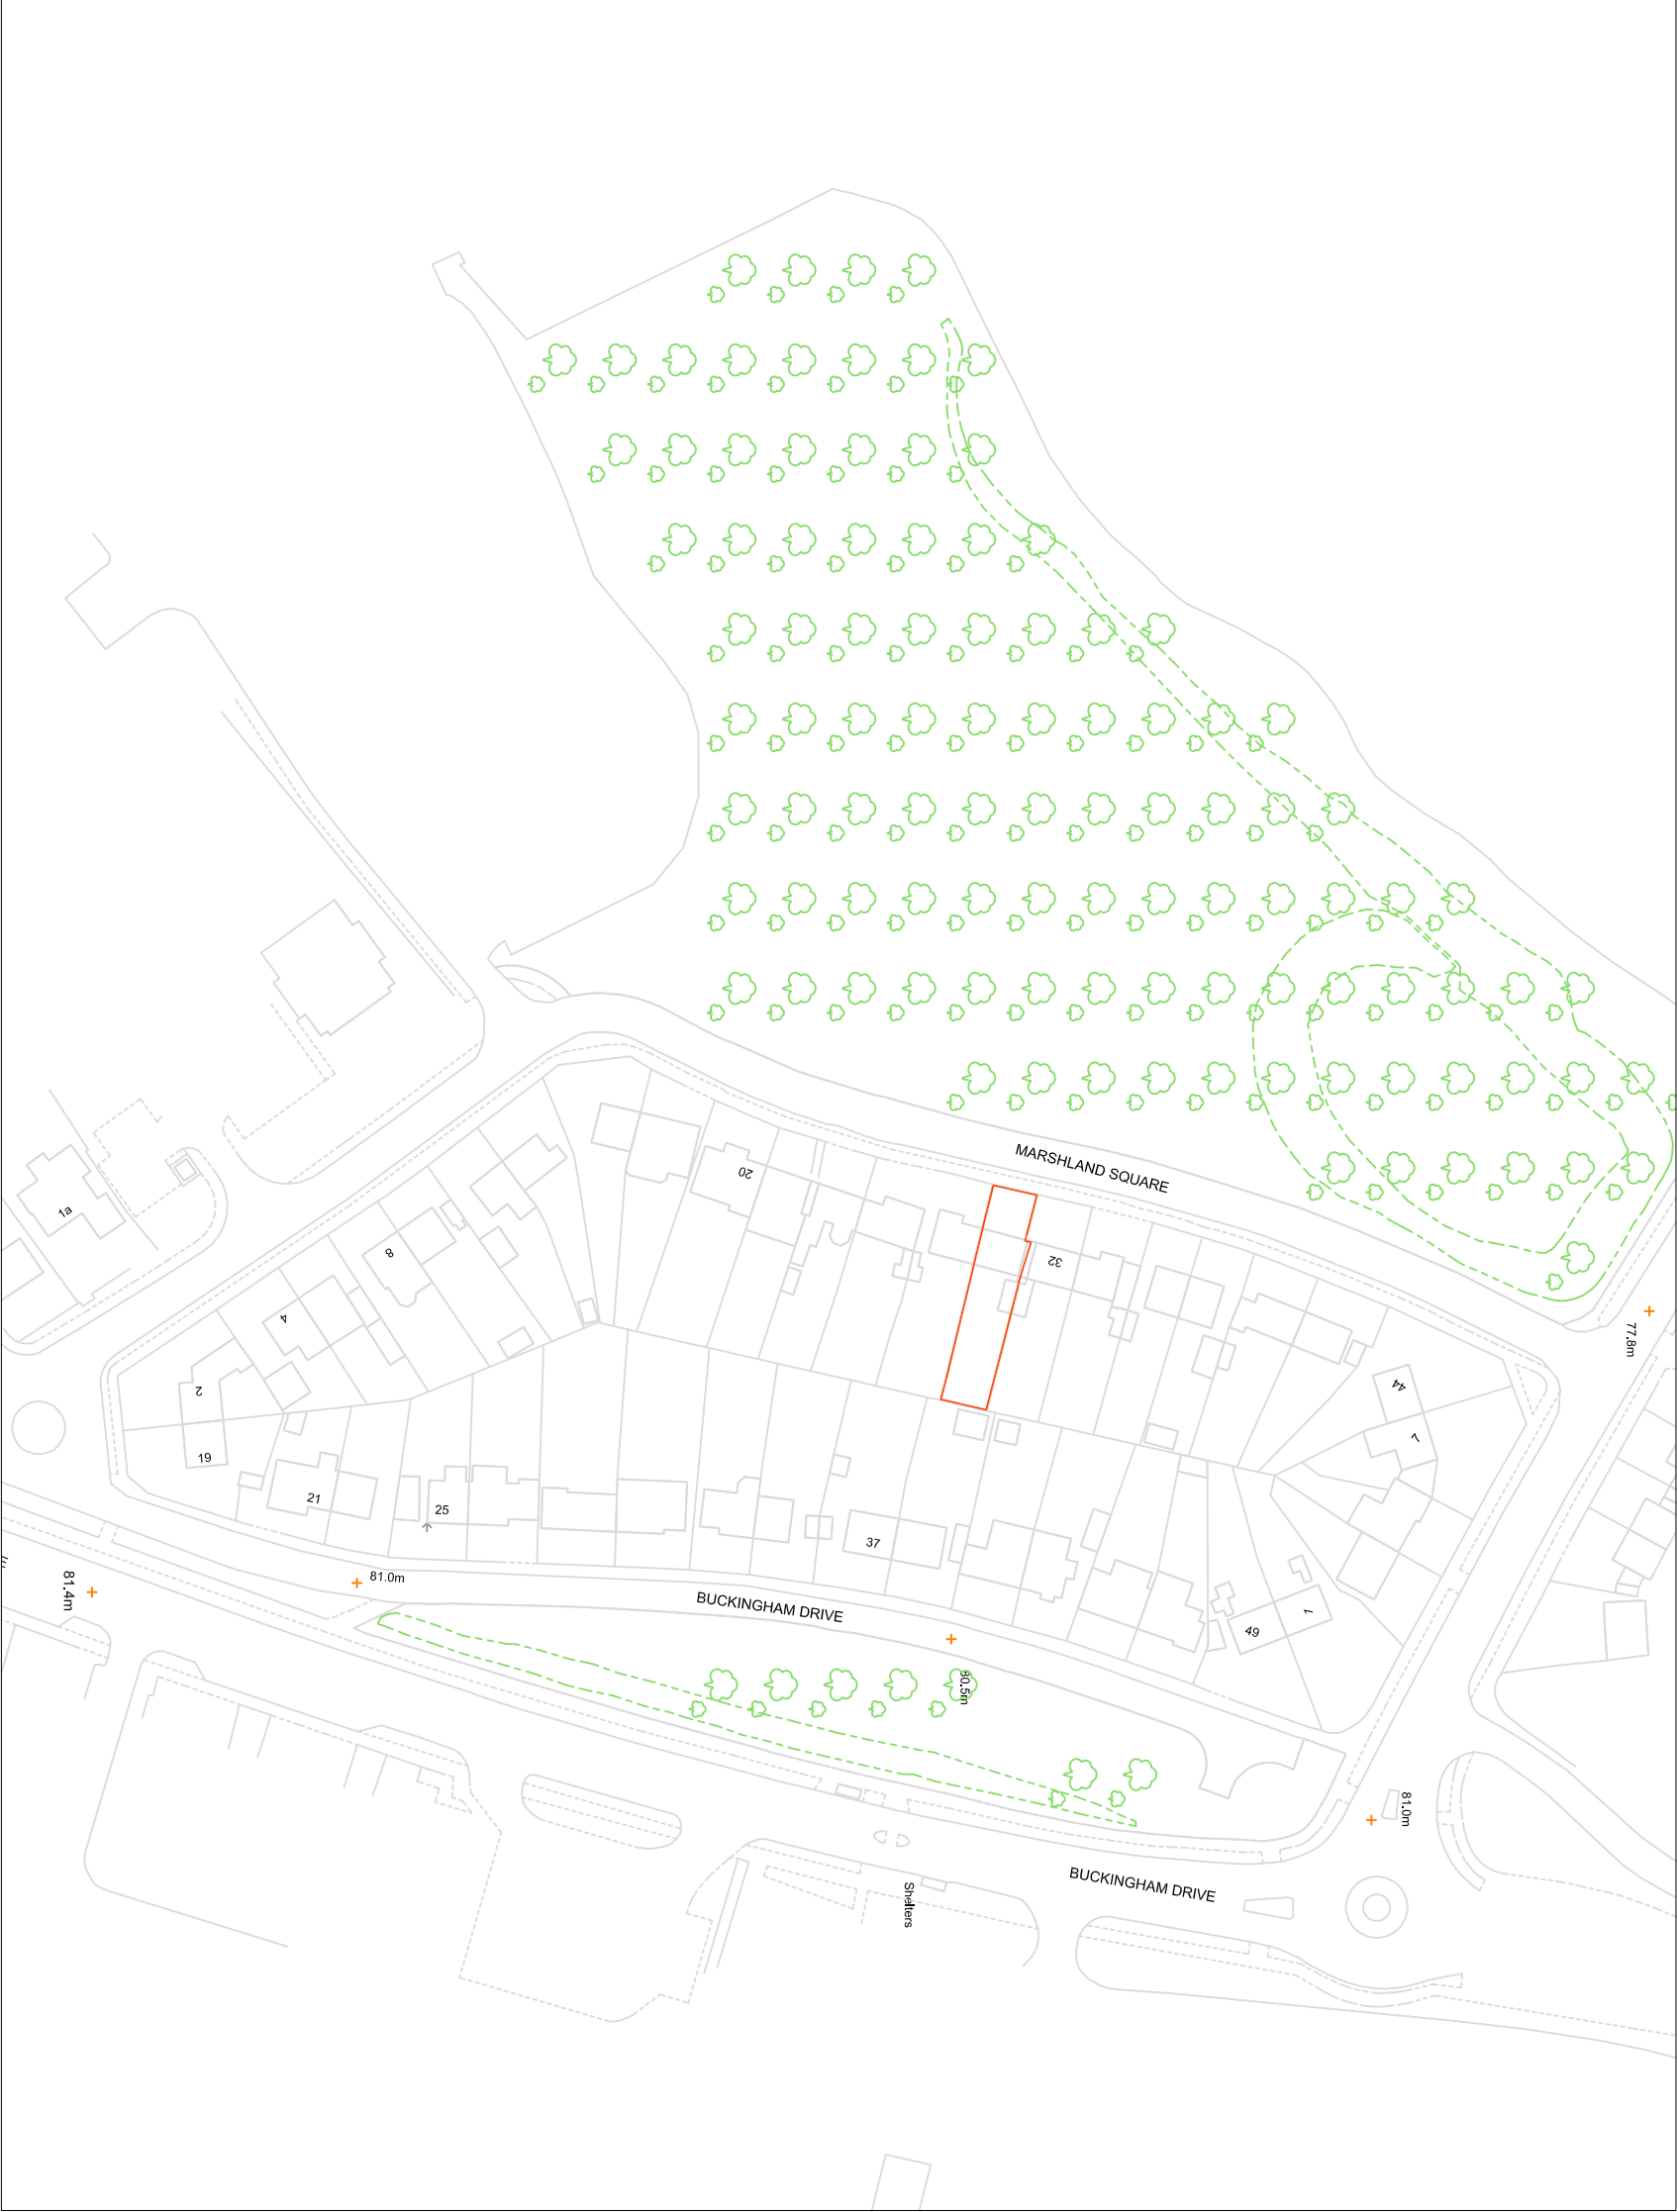

LOCATION PLAN 1:1250

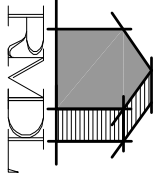

RAMMURTI DESIGN LTD  
ARCHITECTURAL & PLANNING SERVICES  
268 TILGHURST ROAD, READING RG30 2NE  
TEL/FAX: 01189510628 MOB: 07799883574

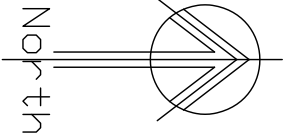

Revised proposals for wider single storey rear larger extension following  
acceptances of Prior Approval application to existing dwelling  
at 30, Marshland Square, Emmer Green Reading RG4 8RP  
for Mr A Beg

LOCATION PLAN

Scale: 1/1250  
Date: September 2021

MS30:102 Rev -