


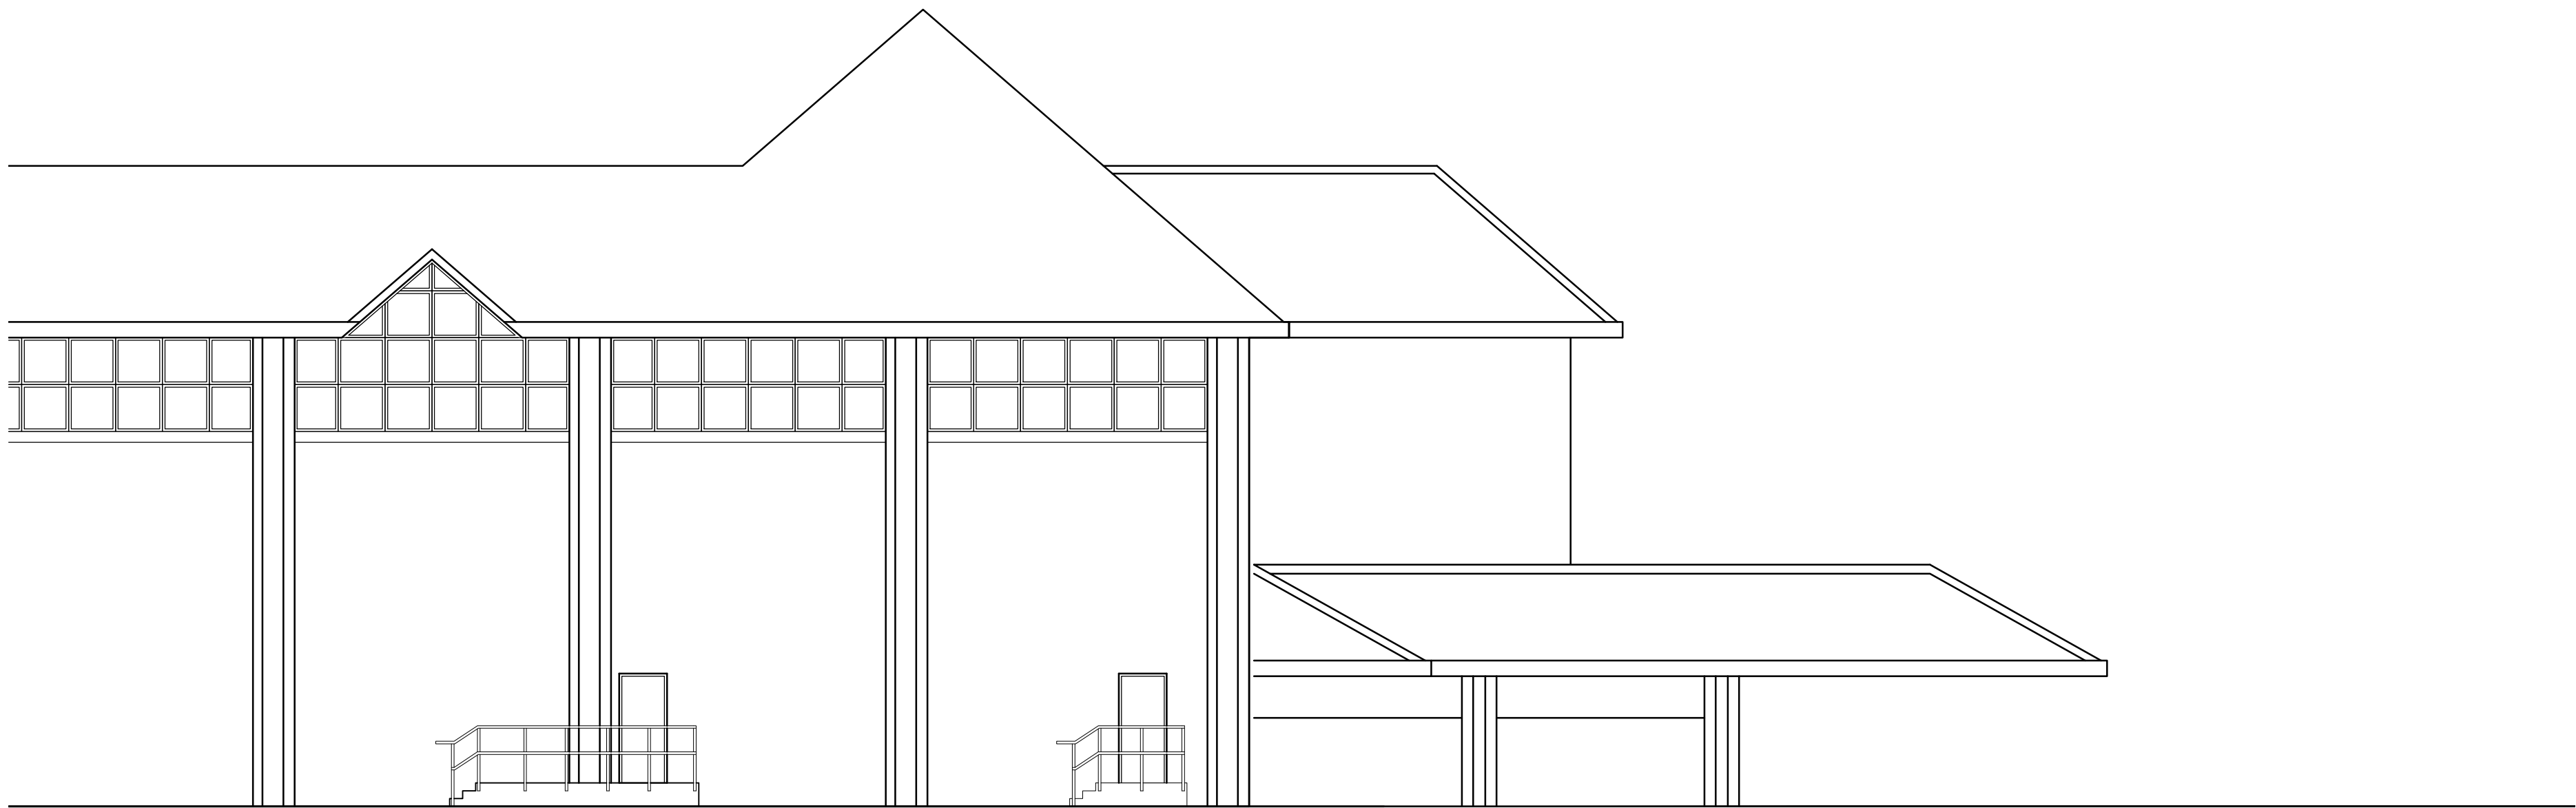
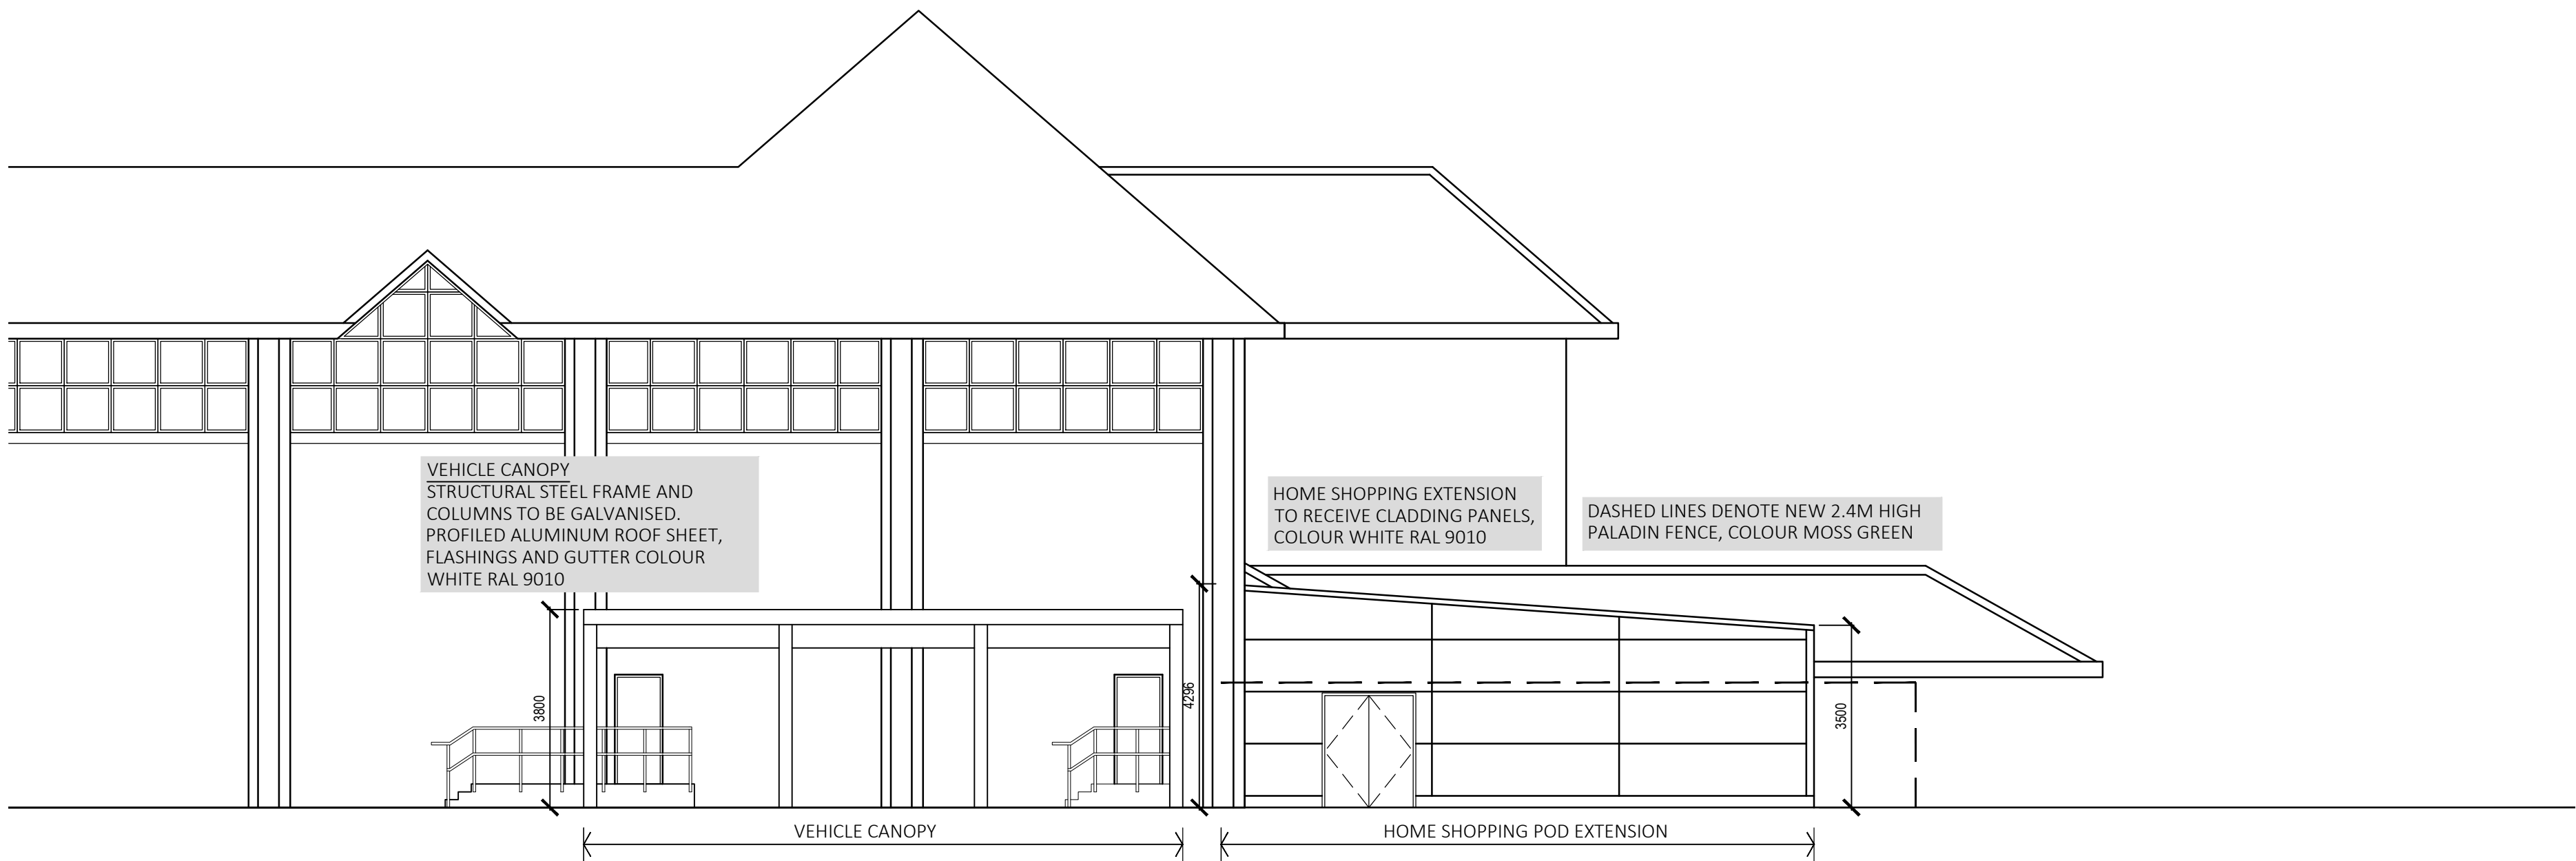
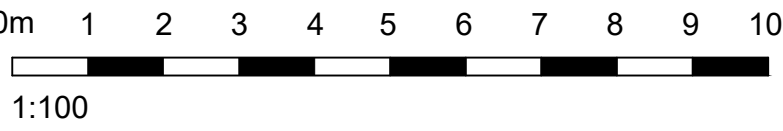
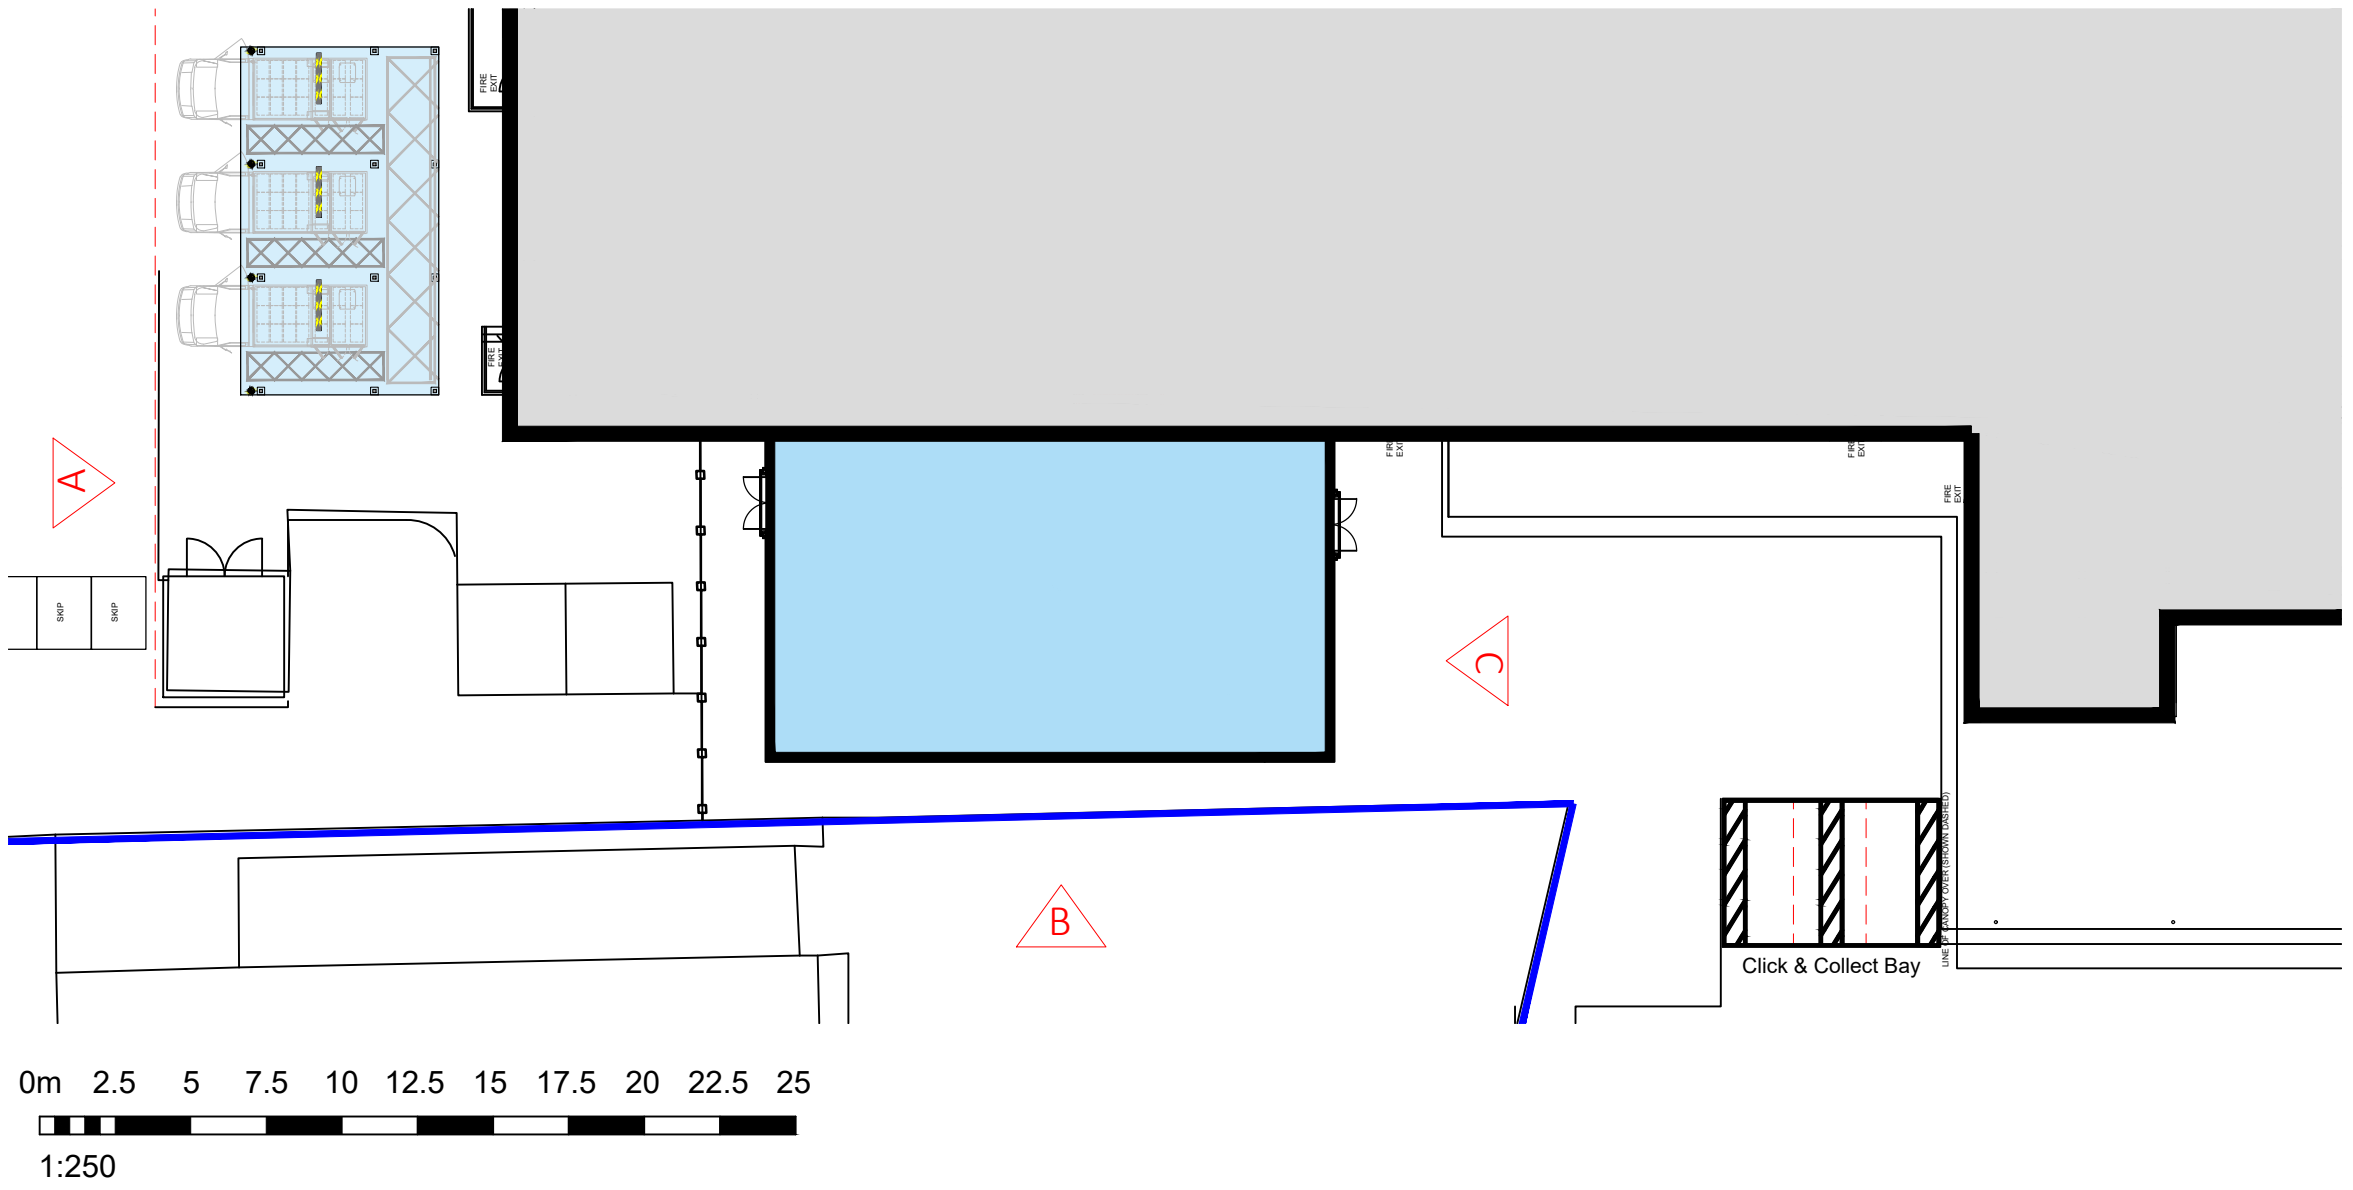


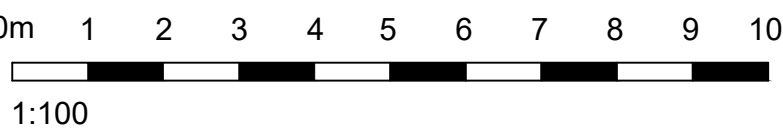

EXISTING ELEVATION A

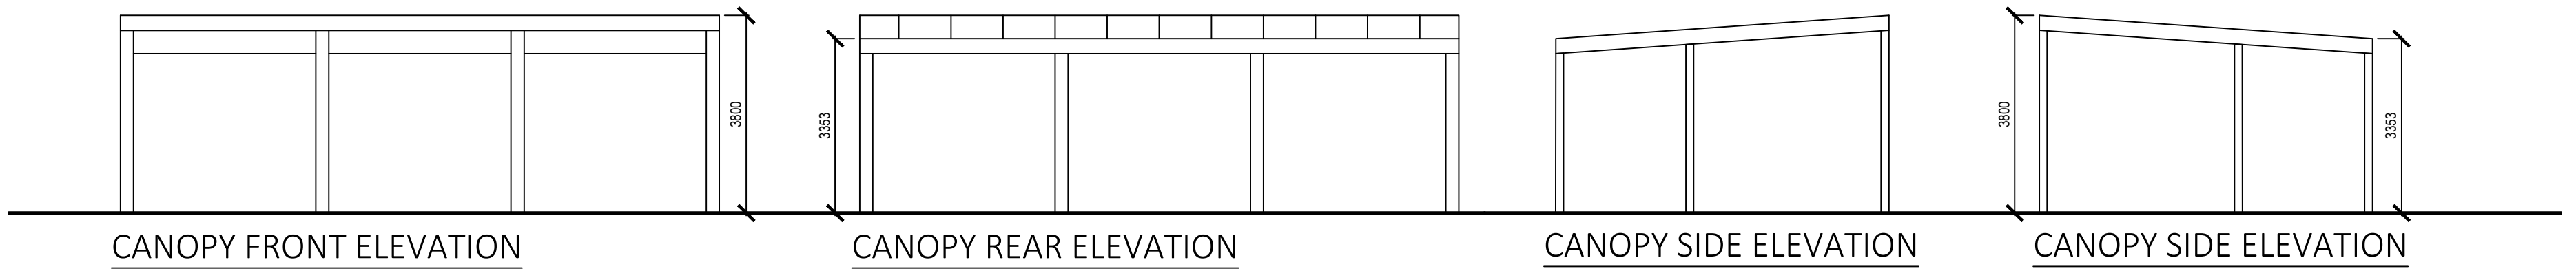

PROPOSED ELEVATION A

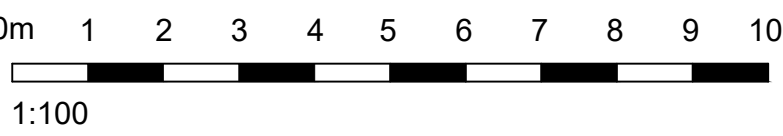

© Whittam Cox Architects - Disclaimer:

This drawing is copyright of WCEC Group Ltd trading as Whittam Cox Architects, and shall not be reproduced nor used for any other purpose without the written permission of the Architects. This drawing must be read in conjunction with all other related drawings and documentation. It is the contractors responsibility to ensure full compliance with the Building Regulations. It is the contractors responsibility to check and verify all dimensions on site. Any discrepancies to be reported immediately, IF IN DOUBT ASK. Materials not in conformity with relevant British or European Standards/Codes of practice or materials known to be deleterious to health & safety must not be used or specified on this project.

B	11/01/21 Drawing labels added.	DIG/JG
A	10/12/20 Layout amended.	DIG/JG
Issue	Description	Drawn/Check By
CLIENT		



PROJECT
359 READING
HOME SHOPPING

TITLE
EXISTING AND PROPOSED
ELEVATIONS

DRAWING STATUS
PLANNING

DRAWN	LH	CHECKED	DG
SCALE	1:100 @ A1		
DATE	SEPT 2020		



JOB NO.	DRAWING NO.	REV
200296	PL_05	B