
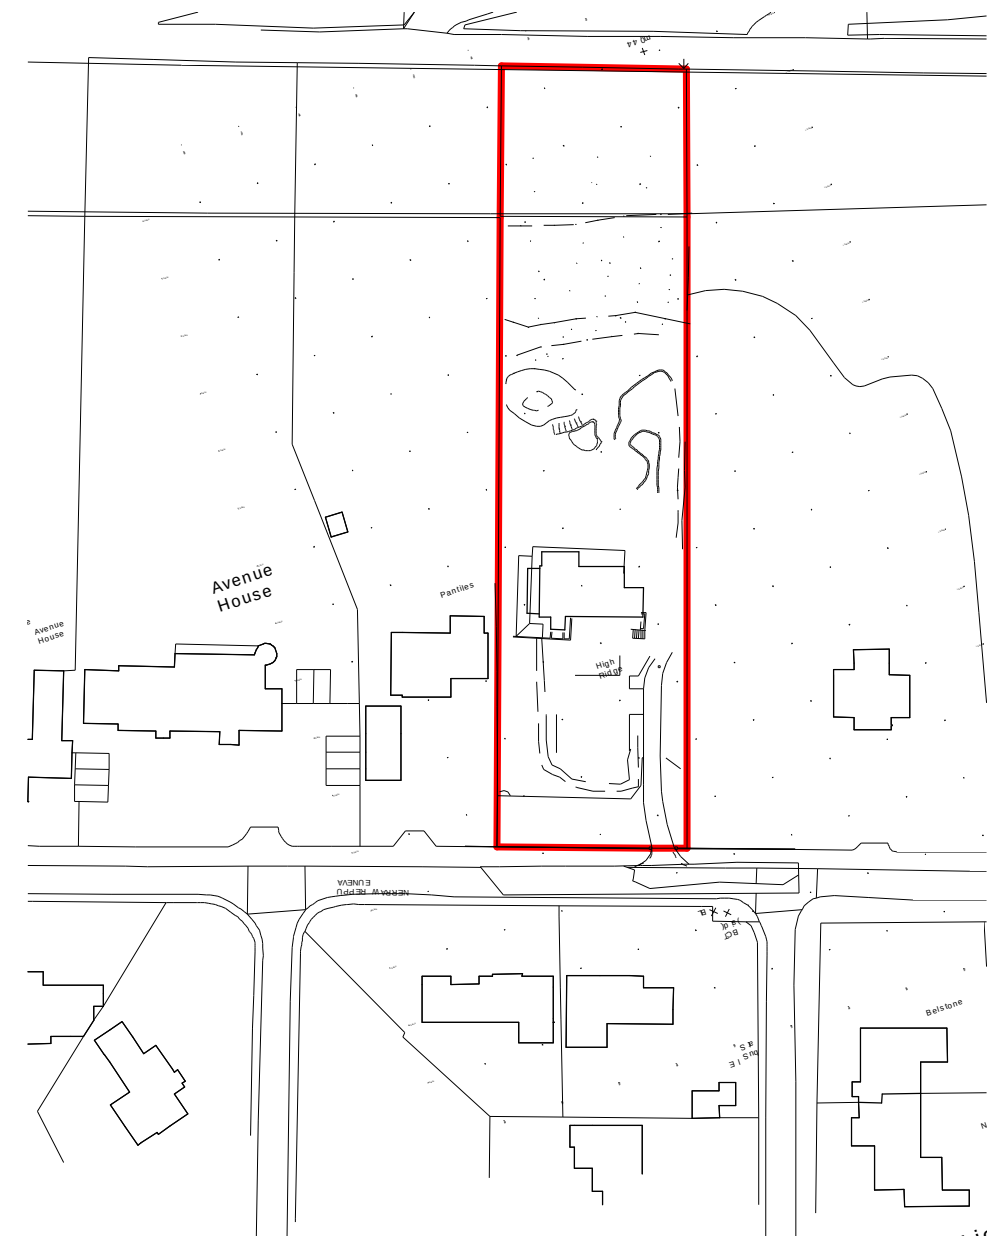


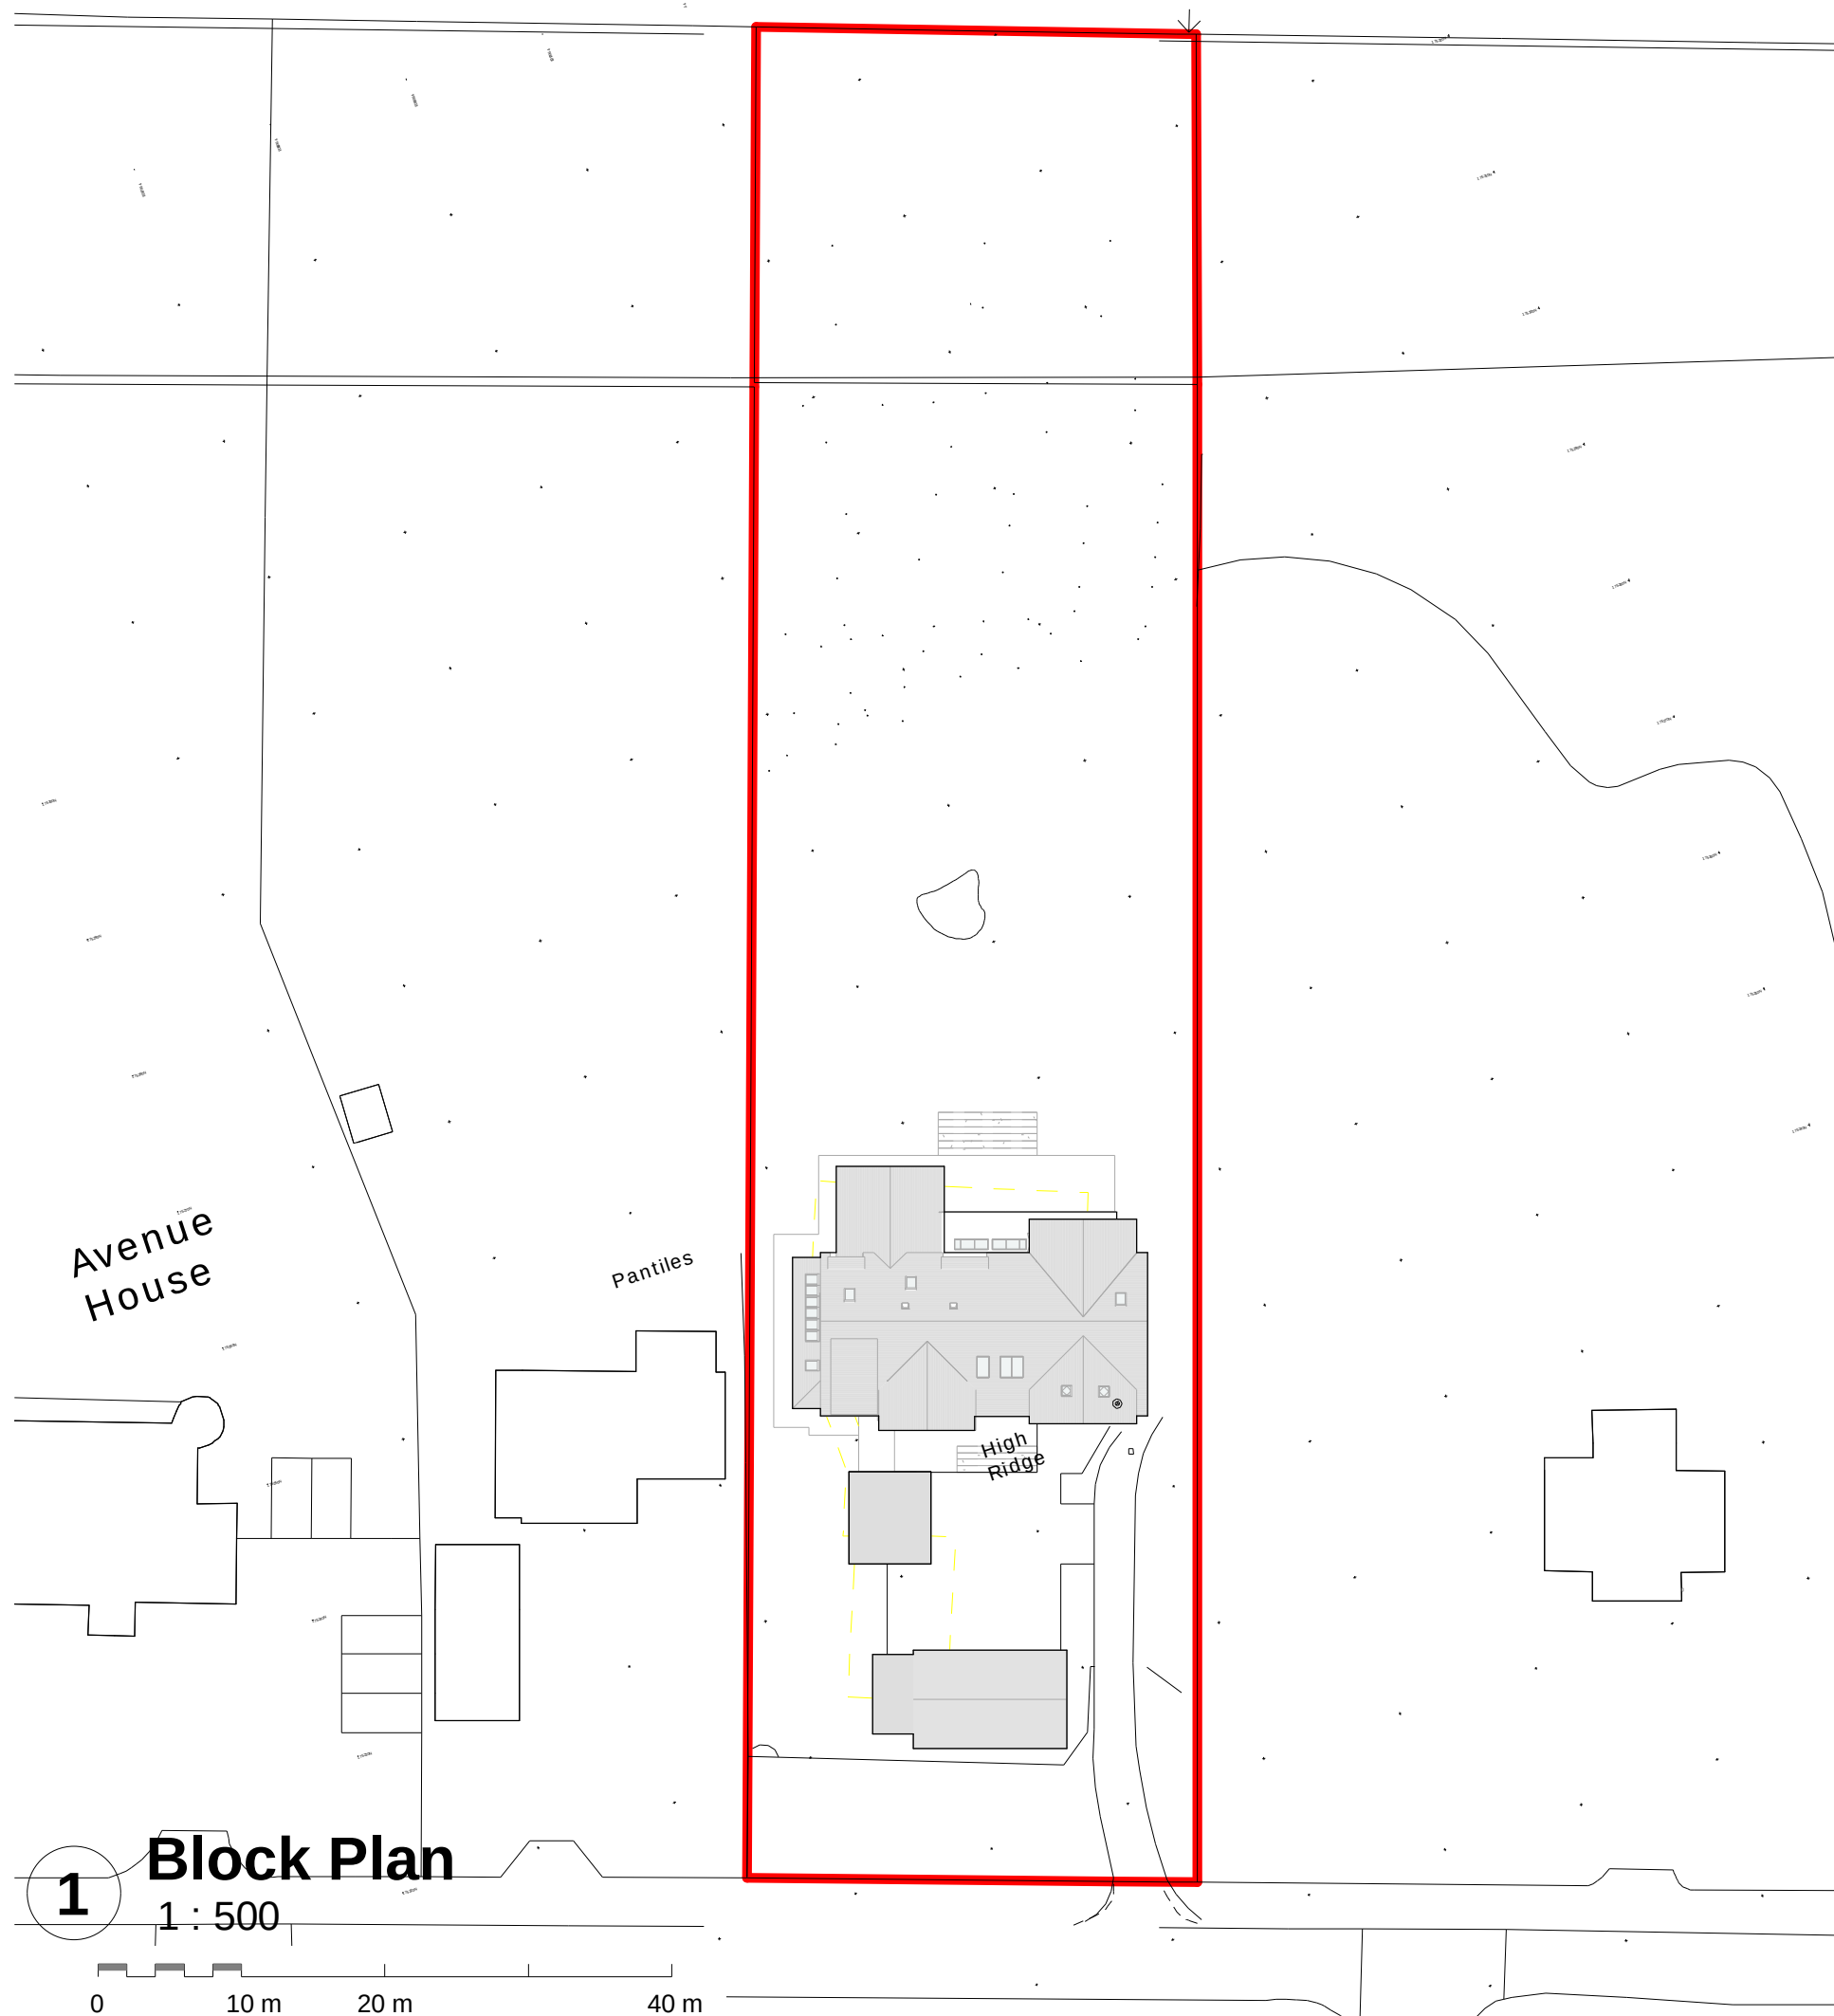

A	Proposed Drawings	10/2021
REV	COMMENTS	DATE

stl **SHAUN TANNER**
ARCHITECTURE & PLANNING

www.stlarchitecture.co.uk studio@stlarchitecture.co.uk 0118 989 0808

CLIENT	Mr & Mrs S. Bartlett	
PROJECT	High Ridge, Upper Warren Avenue	
DRAWING	Block and Location Plan	
STATUS	Planning	DATE Oct/2021
SCALE	As indicated	DRAWN Author
	CHECKED	NO 3685/258 REV A

THIS DRAWING MUST NOT BE SCALED UNLESS ISSUED FOR PLANNING PURPOSES. ALL DIMENSIONS ARE TO BE VERIFIED PRIOR TO SETTING OUT, COMMENCING WORK, OR PRODUCTION OF FABRICATION DRAWINGS. REPORT ANY DISCREPANCIES TO THE SUPERVISING OFFICER IMMEDIATELY. ©