


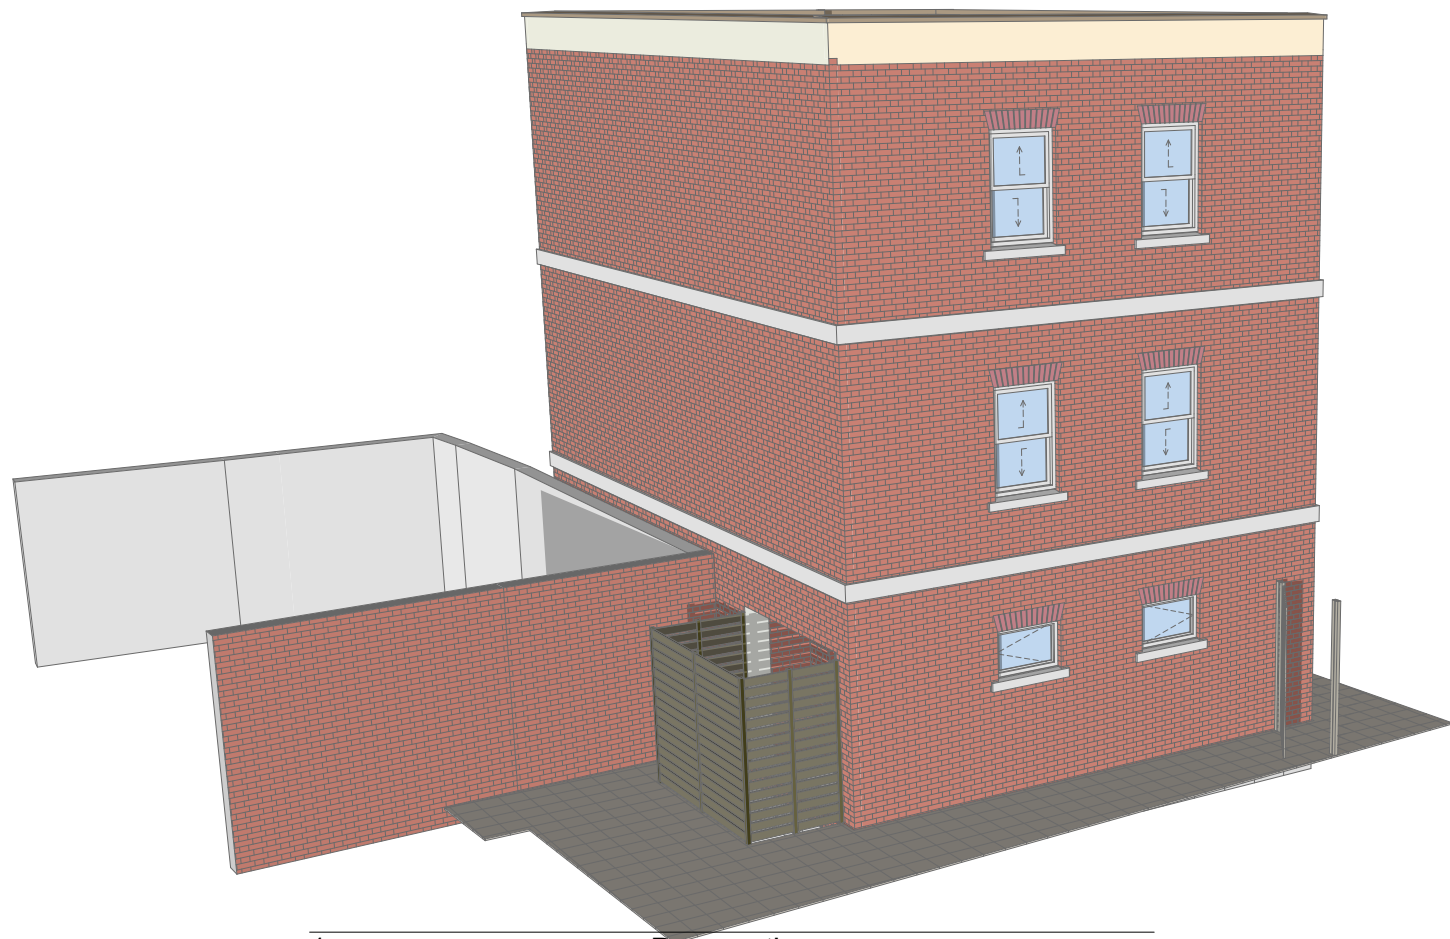

1 Perspective



2 Perspective

© This drawing remains the property of The Keen Partnership and shall not be copied without prior written consent.

All dimensions to be checked on site and any discrepancies to be reported before work commences.

Notes:

REV A - Recessed Frontage Across All Floors.
Fenestration Updated In-Line with Comments.

THE KEEN PARTNERSHIP
The Courtyard
Edinburgh Road
Reading RG30 2UA
Tel: 0118 9510 855
Fax: 0118 9510 866
chris@keenpartnership.co.uk
www.keenpartnership.co.uk

cabe
chartered association
of building engineers

RICS

1851
COLEGIO DE
INGENIEROS
DE VENEZUELA

Colegio de Arquitectos de Venezuela

Client:

Mr. Abdul Naveed

Job Title:

84 London Street Reading RG1 4SJ

Drawing Title:

Proposed 3D Views

Drawing Date:

25-06-18

Status:

Planning

Issue Date:

28/01/2022

Drawn By:

M.W

Scale:

@A3

Job No:

9053

Drawing No:

PL-13

Rev:

REV B