



© Crown copyright 2022 Ordnance Survey 100053143

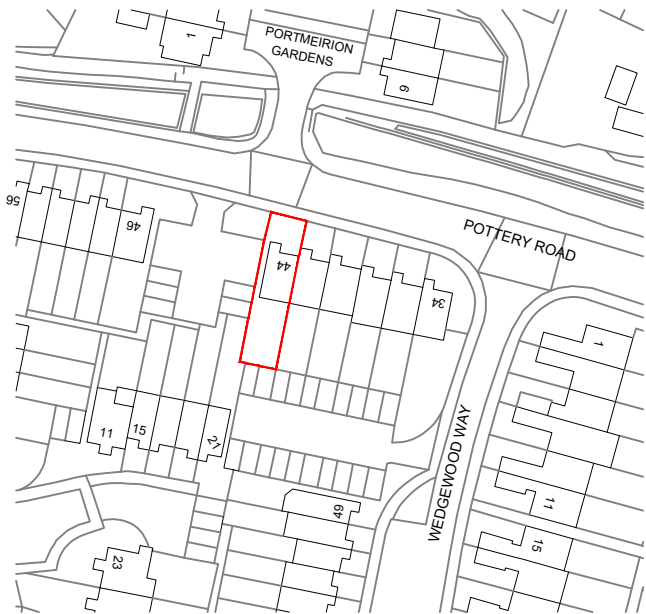

Location Plan 1:1250

0 12.5 62.5 125m

Scale 1:1250

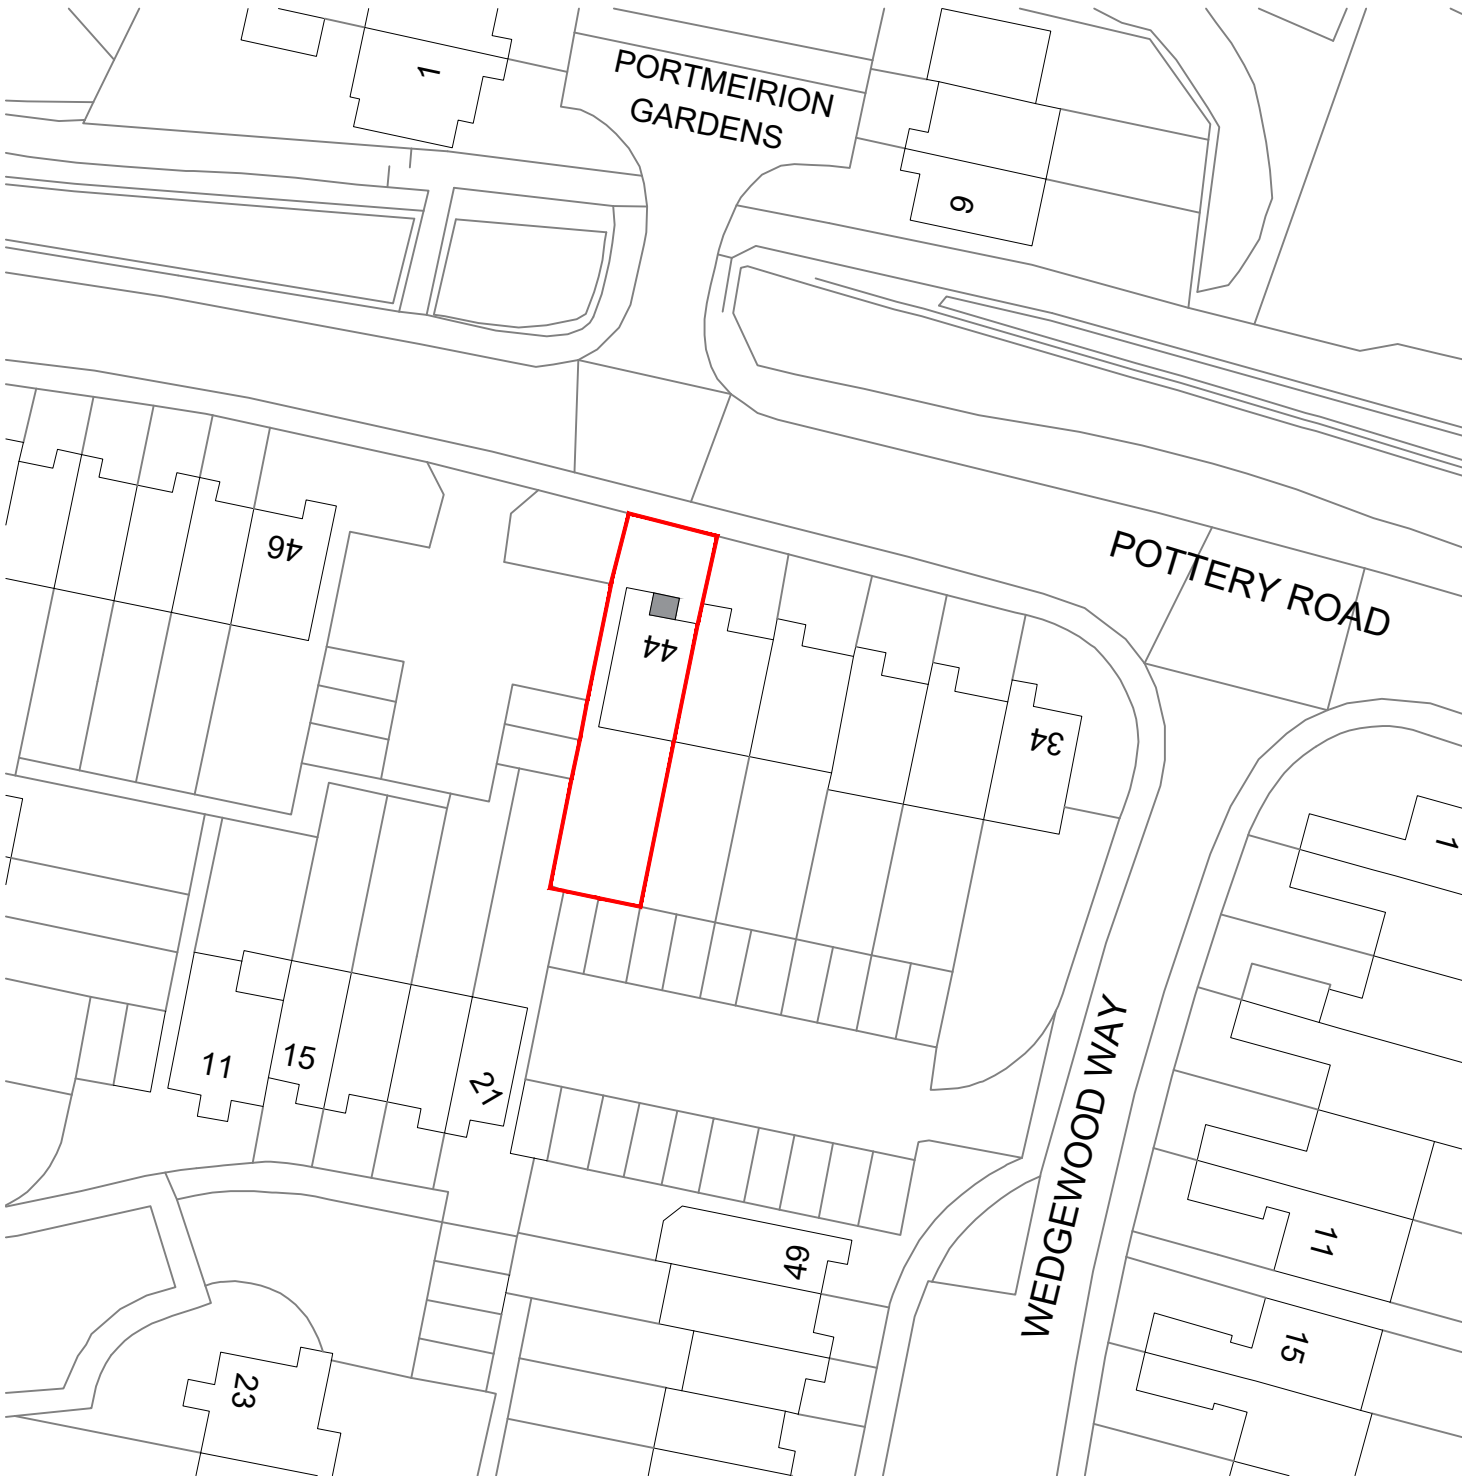

Block Plan 1:500

0 5 25 50m

Scale 1:500

NOTES

1. This drawing is copyright of: REYNOLDS DESIGN LTD. Reproduction is only to take place with our written authority.

2. These Plans are subject to 'Planning and Building Regulation Approval' or any other statute in law before building commences.

3. Any structural work where mentioned on the drawing is subject to a qualified structural and civil engineer calculations before building work commences.

4. All drawings marked preliminary or planning are not to be built or manufactured from.

5. If any discrepancies are found in the drawings these are to be brought to the attention of REYNOLDS DESIGN LTD for rectification.

6. Boundary line indicative only. Exact location must be determined on site before building work commences.

Rev	Date	Description	Drn By
-	-	-	-
-	-	-	-
-	-	-	-

PLANNING			
Drawing Title:			
Location and Block Plan			
Project & Drawing Number:			
22.44PR.SITE			
Rev:	Scale:	Sheet size:	Date:
-	1:100	A3	March 22

Site Address:	44 Pottery Road, Tilehurst RG30 6BQ
REYNOLDS DESIGN ARCHITECTS	
www.reynoldsdesign.co.uk M:07422953476 emily@reynoldsdesign.co.uk	