


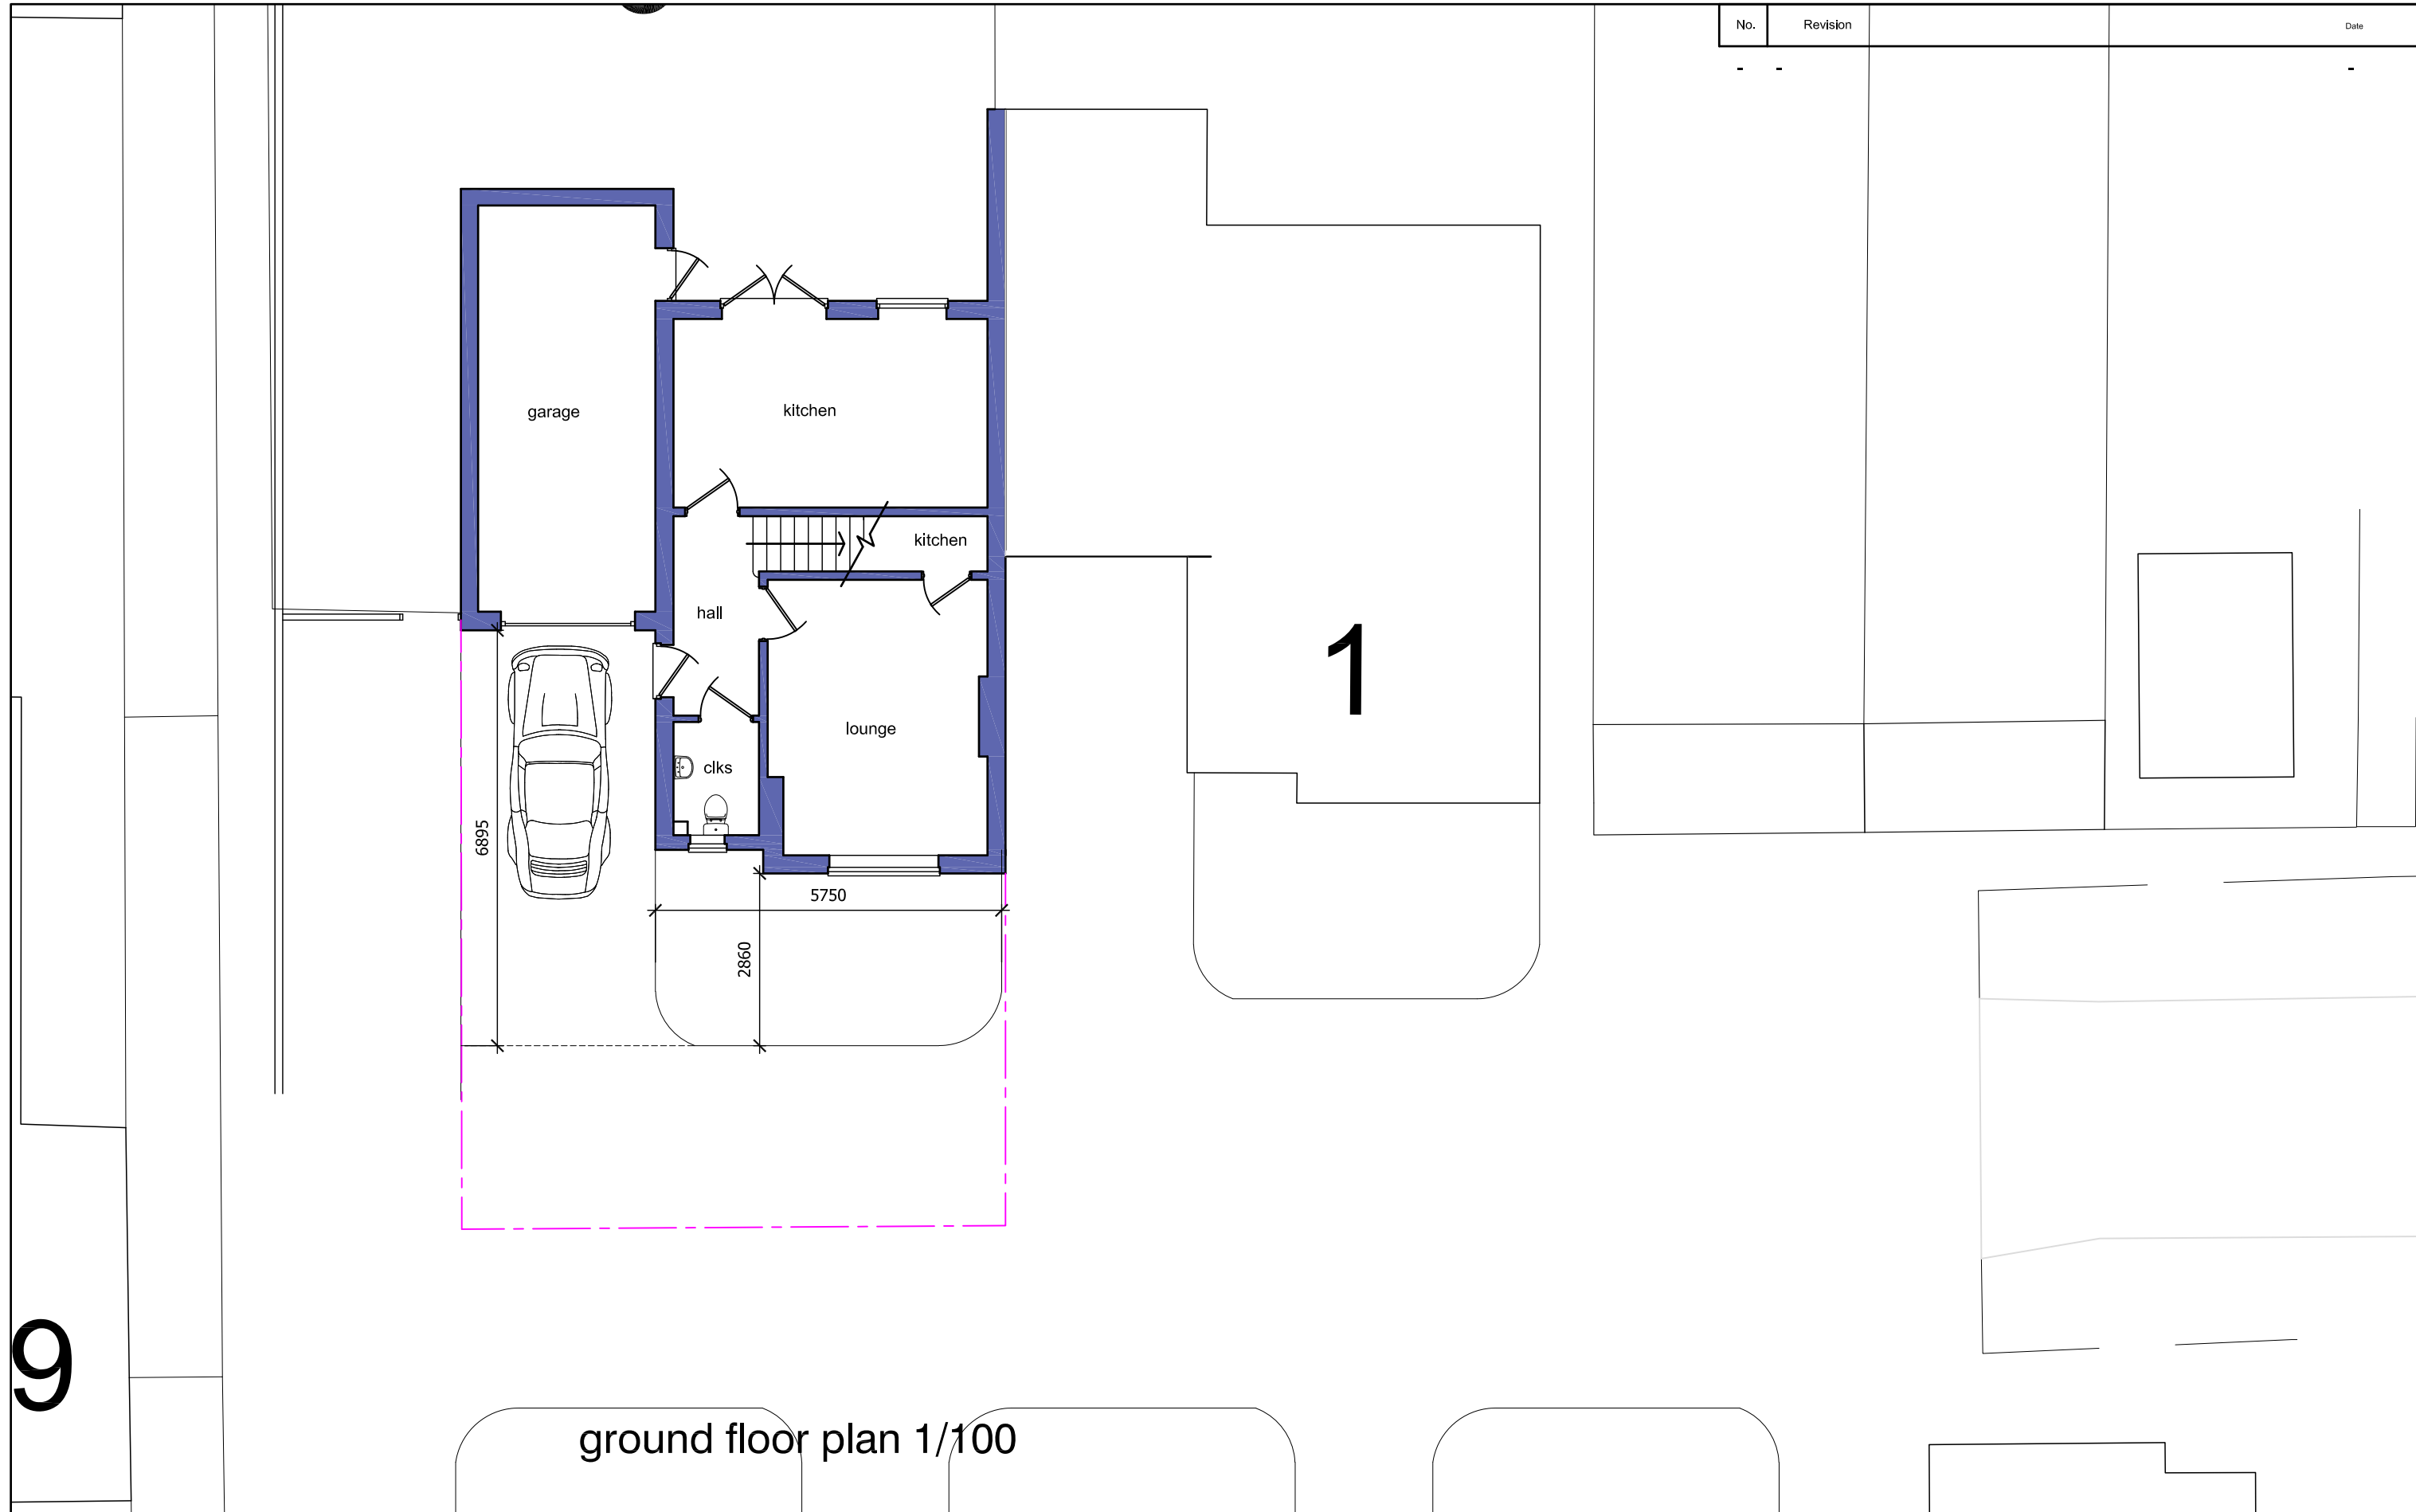

No.	Revision	Date
-----	----------	------


-	-	-
---	---	---

9

ground floor plan 1/100



RAMMURTI DESIGN LTD
ARCHITECTURAL & PLANNING SERVICES
268 TILEHURST ROAD, READING RG30 2NE
TEL/FAX:01189510628 MOB:07799883574

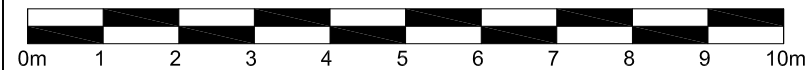

Proposed conversion of garage to habitable use following
LDC application for use of front garden for parking
at 3, Pilgrims Way, Emmer Green, RG4 8RW
for Mr Gaurav Kumar

FLOOR PLAN AND LAYOUT - Existing
Scale: 1/100
Date: May 2021
PW3:102 Rev -