


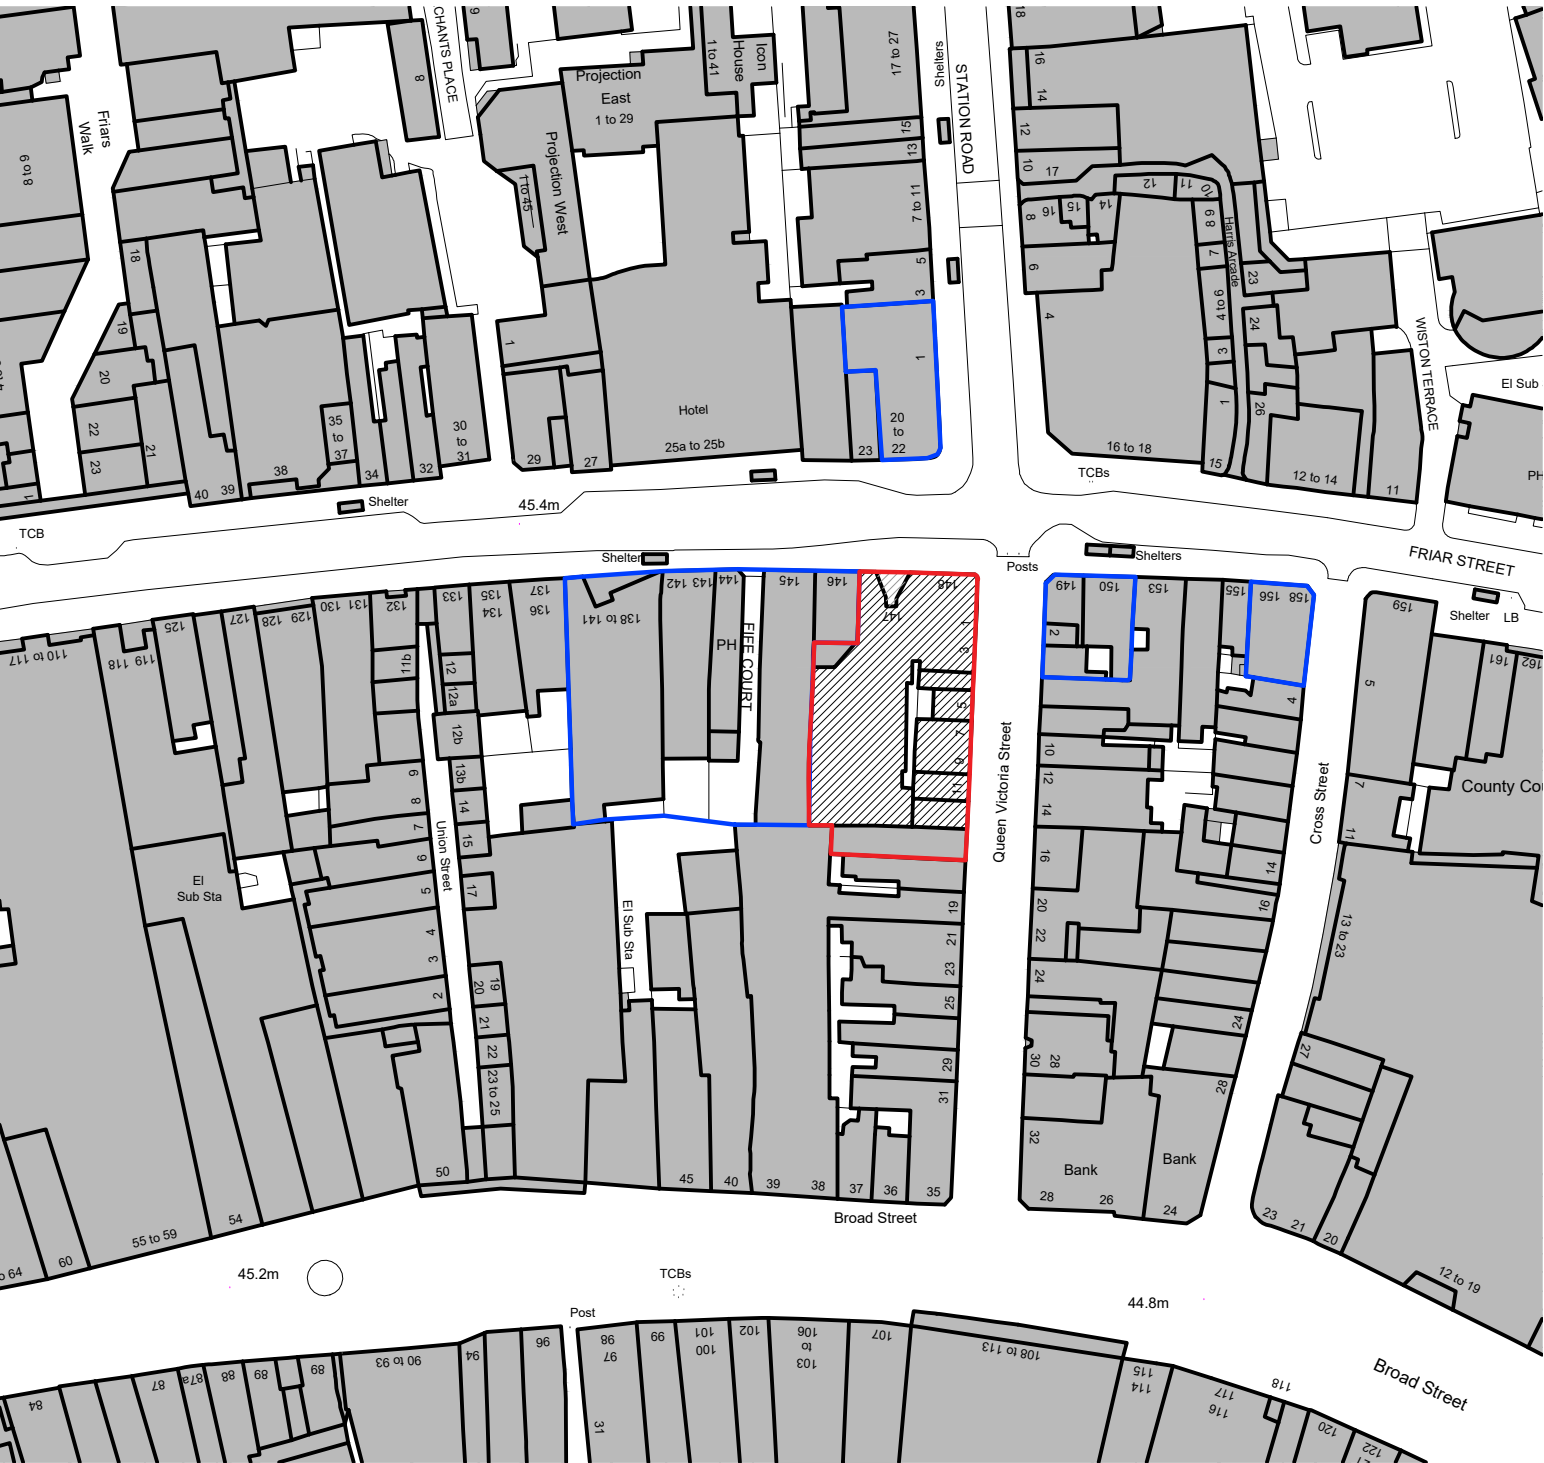

P0	05.02.21	Planning issue
REV.	DATE	ISSUE
QUEEN VICTORIA ST 1 - 15 Queen Victoria St Reading RG1 1SY		
Existing Location Plan		
STATUS		SIZE
Planning		A3
PROJECT NO.	DRAWING NO.	REV.
20357	01	P0

