



SITE LOCATION

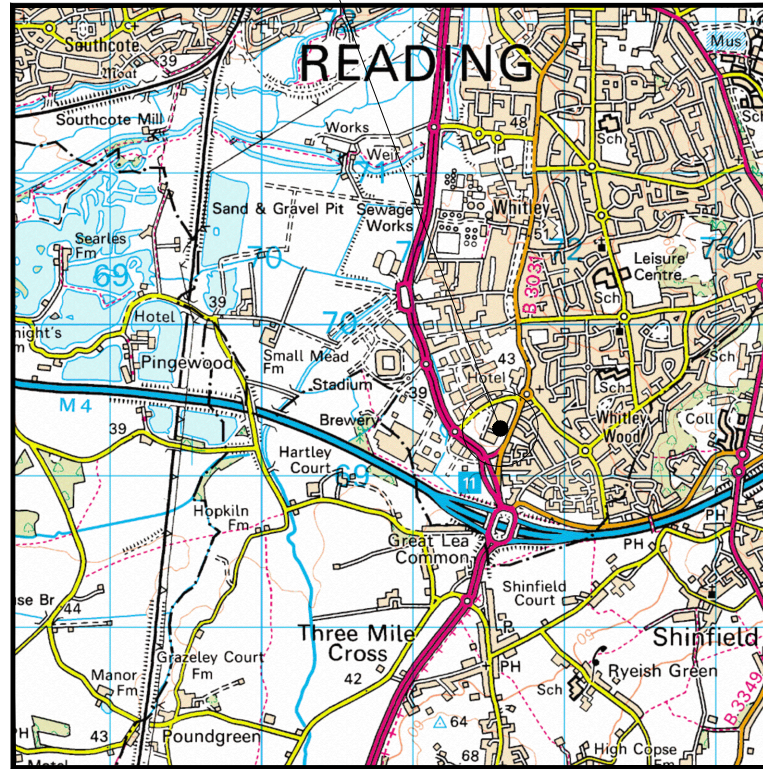


Site Location Plan
(Scale 1:50,000)



ORIGINAL SCALE AT A3 - 1:50,000

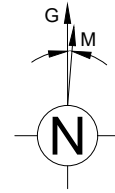

SITE LOCATION

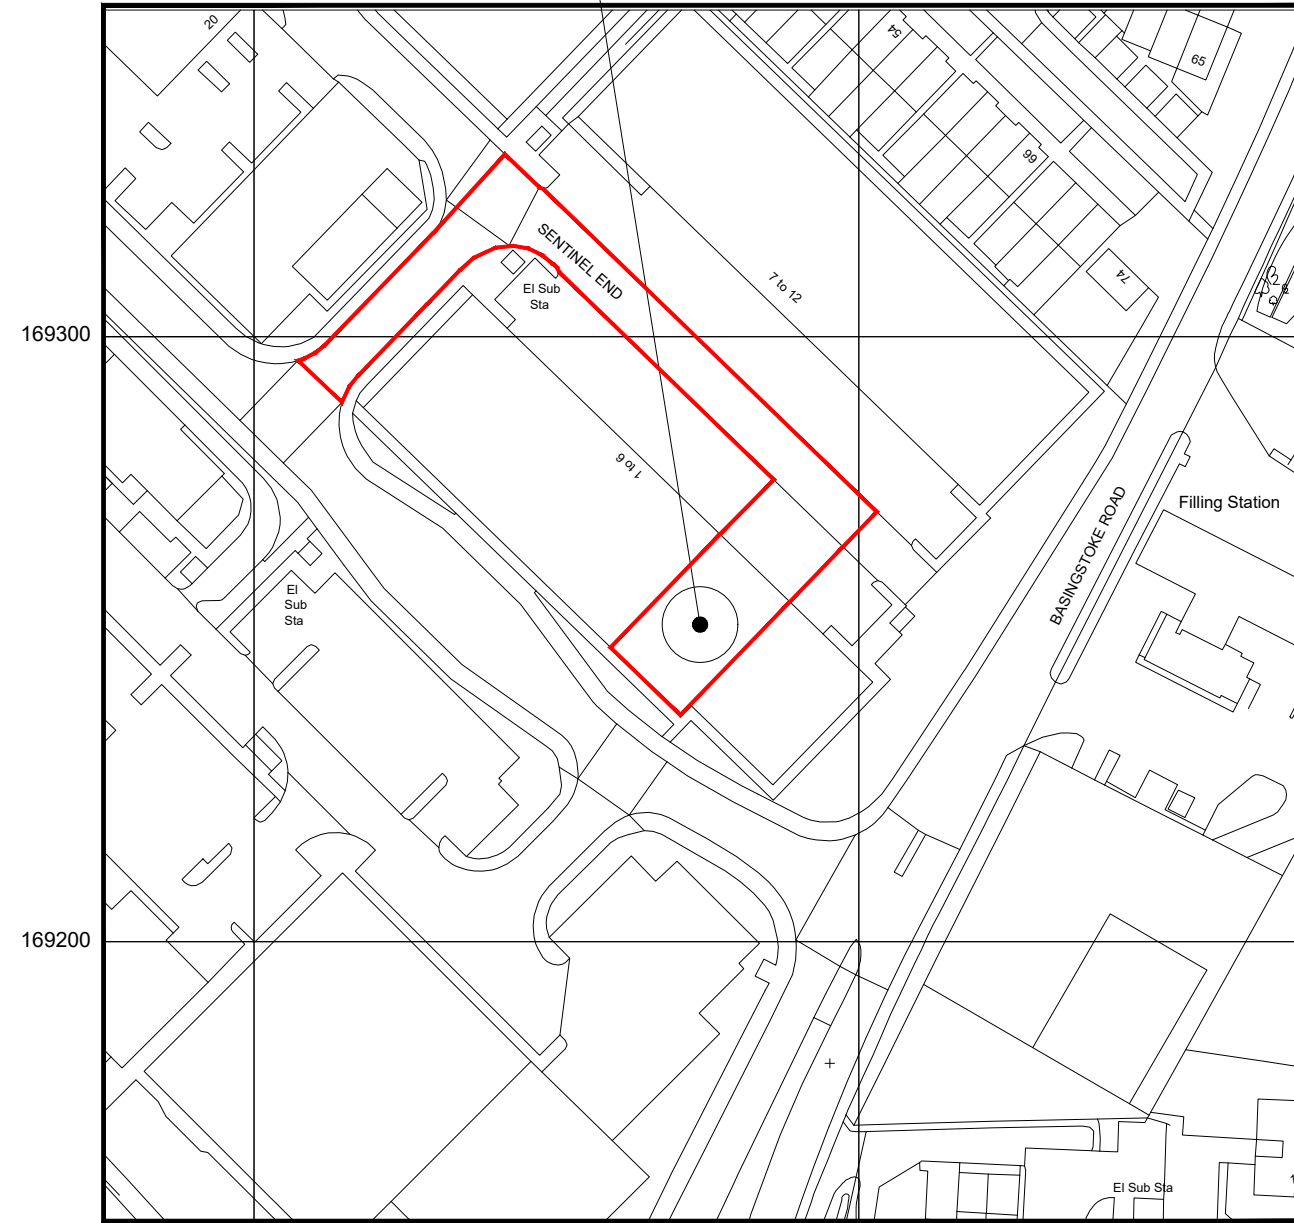

Site Demise Plan
(Scale 1:1,250)



ORIGINAL SCALE AT A3 - 1:1,250

O.S. Ref. - E:471574 N:169252

Based upon ordnance survey maps with the permission of the controller of Her Majesty's stationery office. © Crown Copyright.

Consultant Licence Number: 100039785

ORIGINAL DRAWING SIZE A3 P1808-176

NOTES

1. This drawing to be read in conjunction with drawing series 001-005.
2. All dimensions are in mm unless otherwise noted.
3. Responsibility is not accepted for errors made by others in scaling from this drawing. All construction information should be taken from figured dimensions only.

REV	DESCRIPTION OF REVISION	DATE	BY
A	FIRST ISSUE	29.03.21	VV



2 Charnwood House, Marsh Road, Bristol BS3 2NA
tel :0117 966 5526 web: euro-tel-design.com



15 Bedford Street, London WC2E 9HE t: 0203 5100 602 www.cityfibre.com

Drawing Title		
SITE LOCATION PLANS		
Site Location		
UNIT 5 AT TRADE CITY SENTINEL END READING RG2 0TA		
Drawn by VV	Checked by SB	Approved by JR
Date Drawn 29.03.21	Date Checked 29.03.21	Date Approved 29.03.21
Site Region -	Drawing Number P1808-176-PL-001-A	