


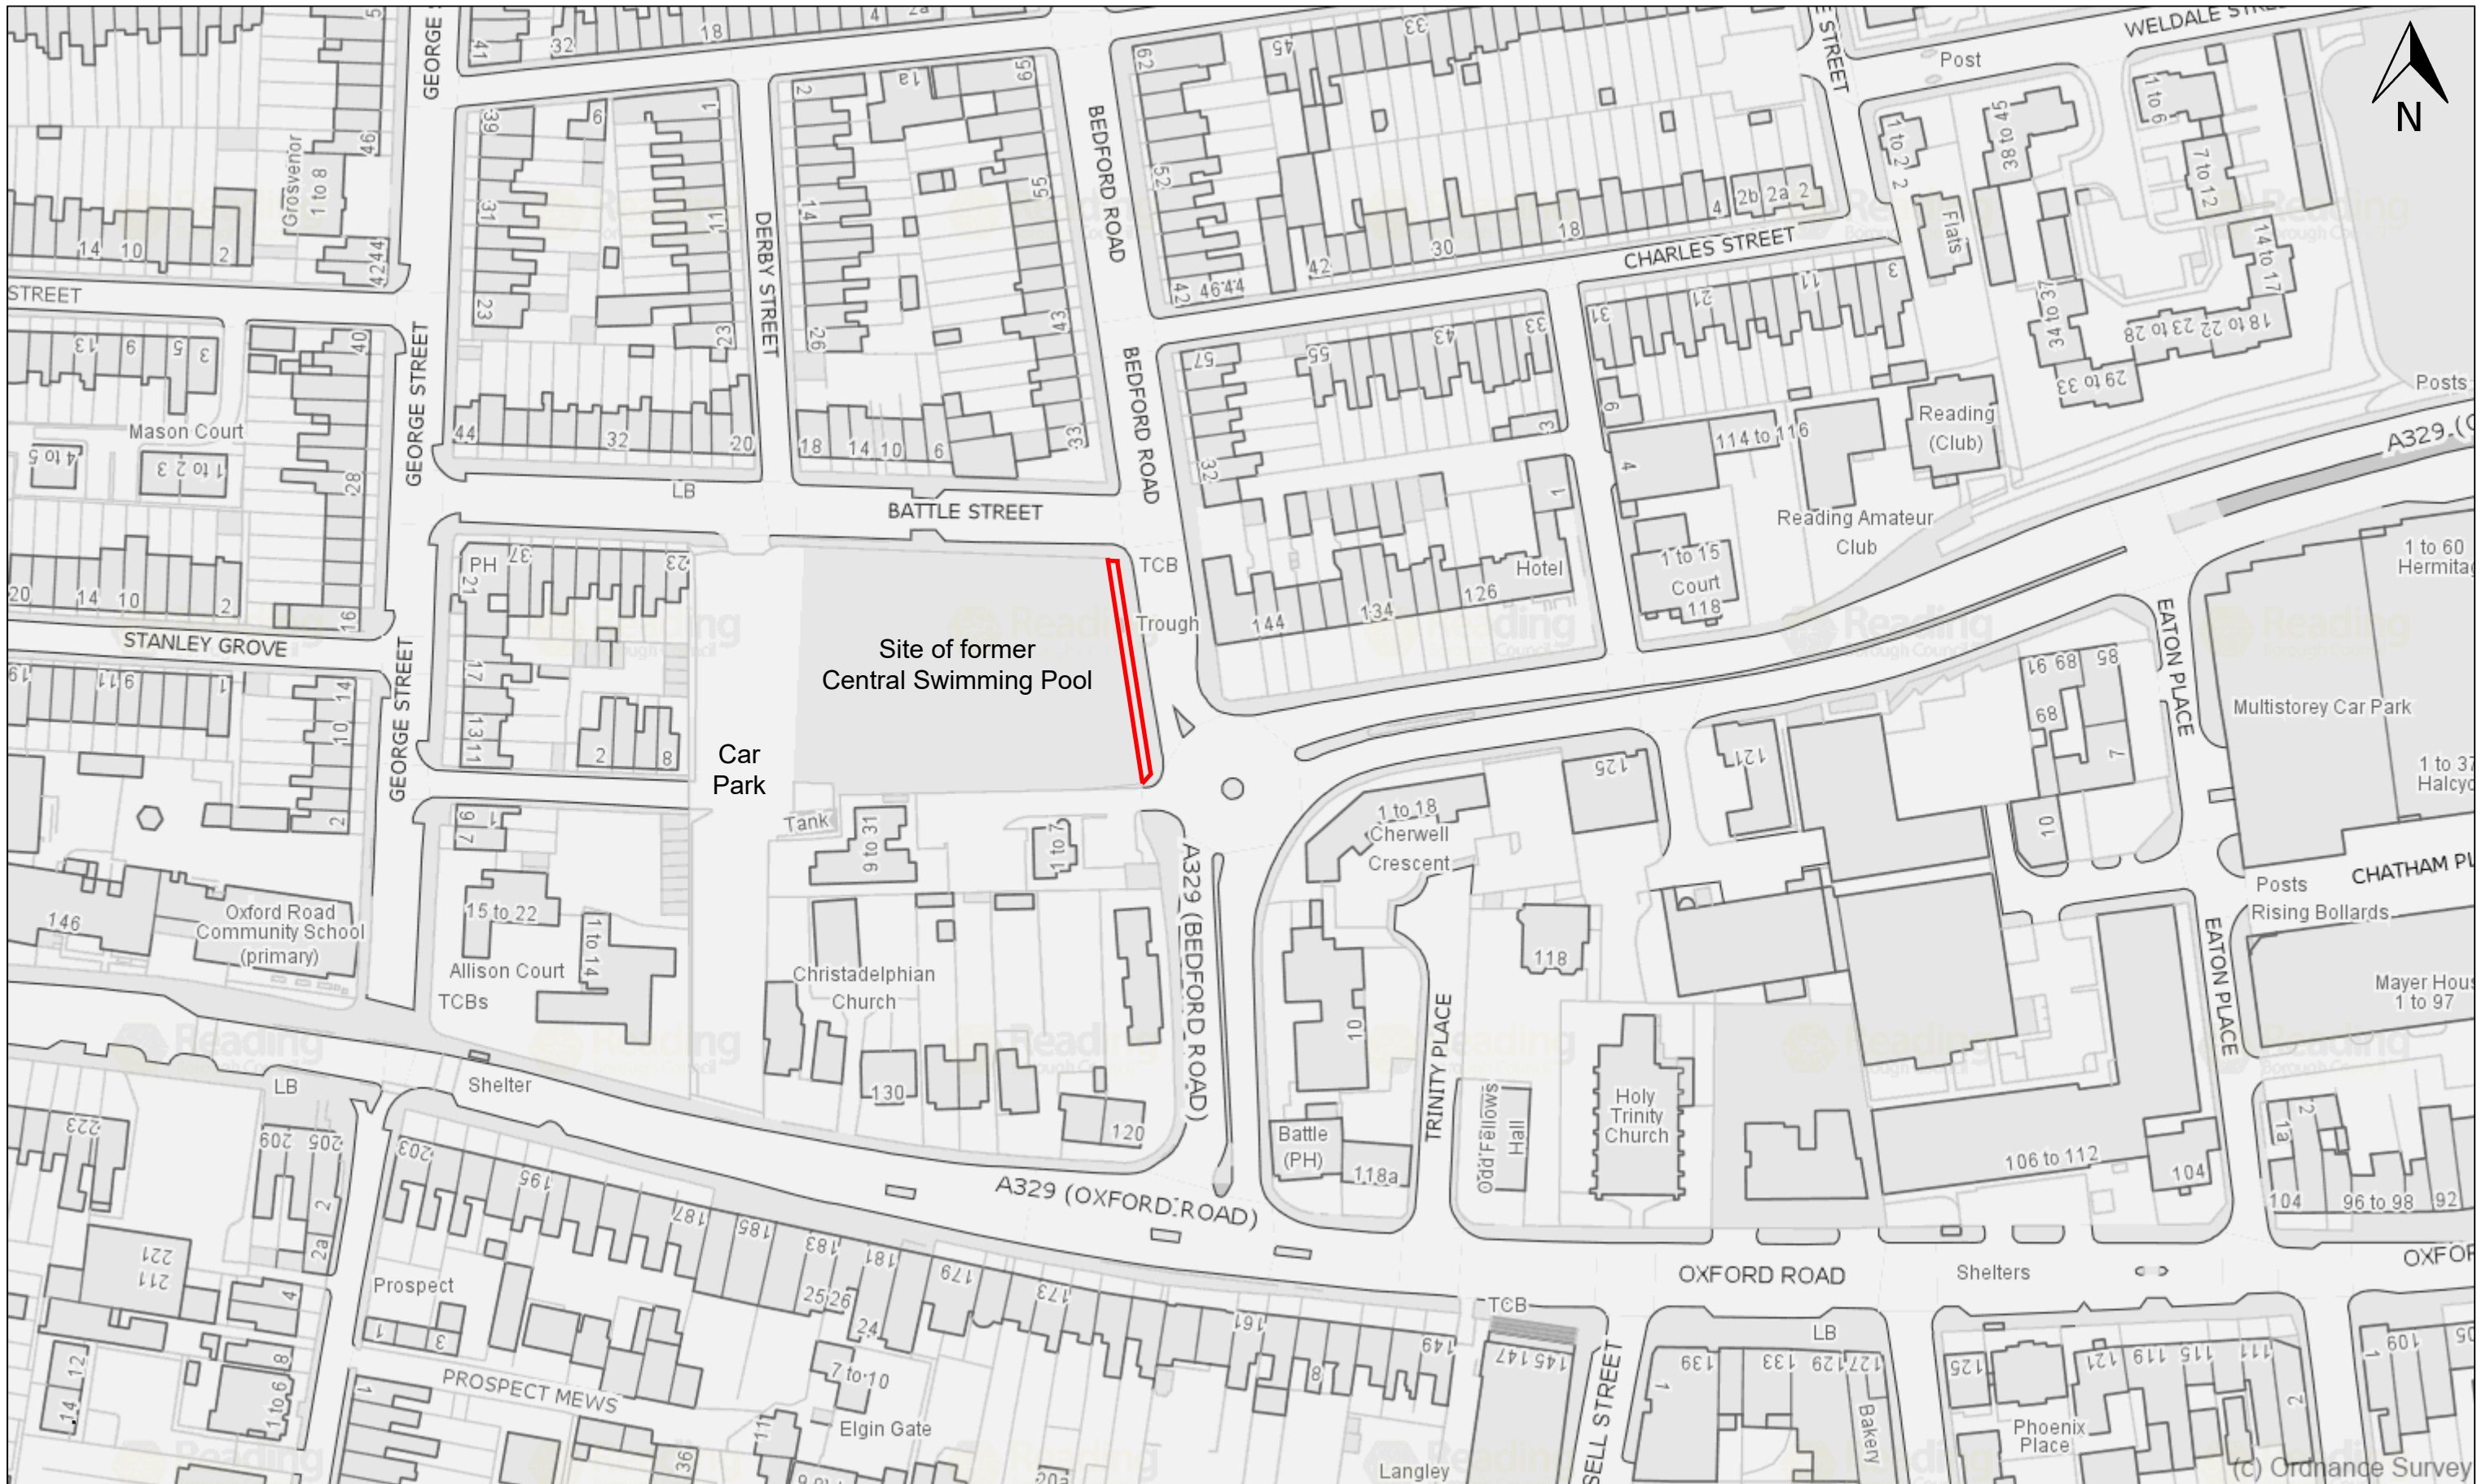

**Installation of Interpretation Board for HSHAZ Oxford Road
on land adjacent to 1-7 Bedford Road, Reading RG1 7EU**

**Drawing: Location Plan
Scale at A3: 1:1250
Date: 2022-02-07**

