


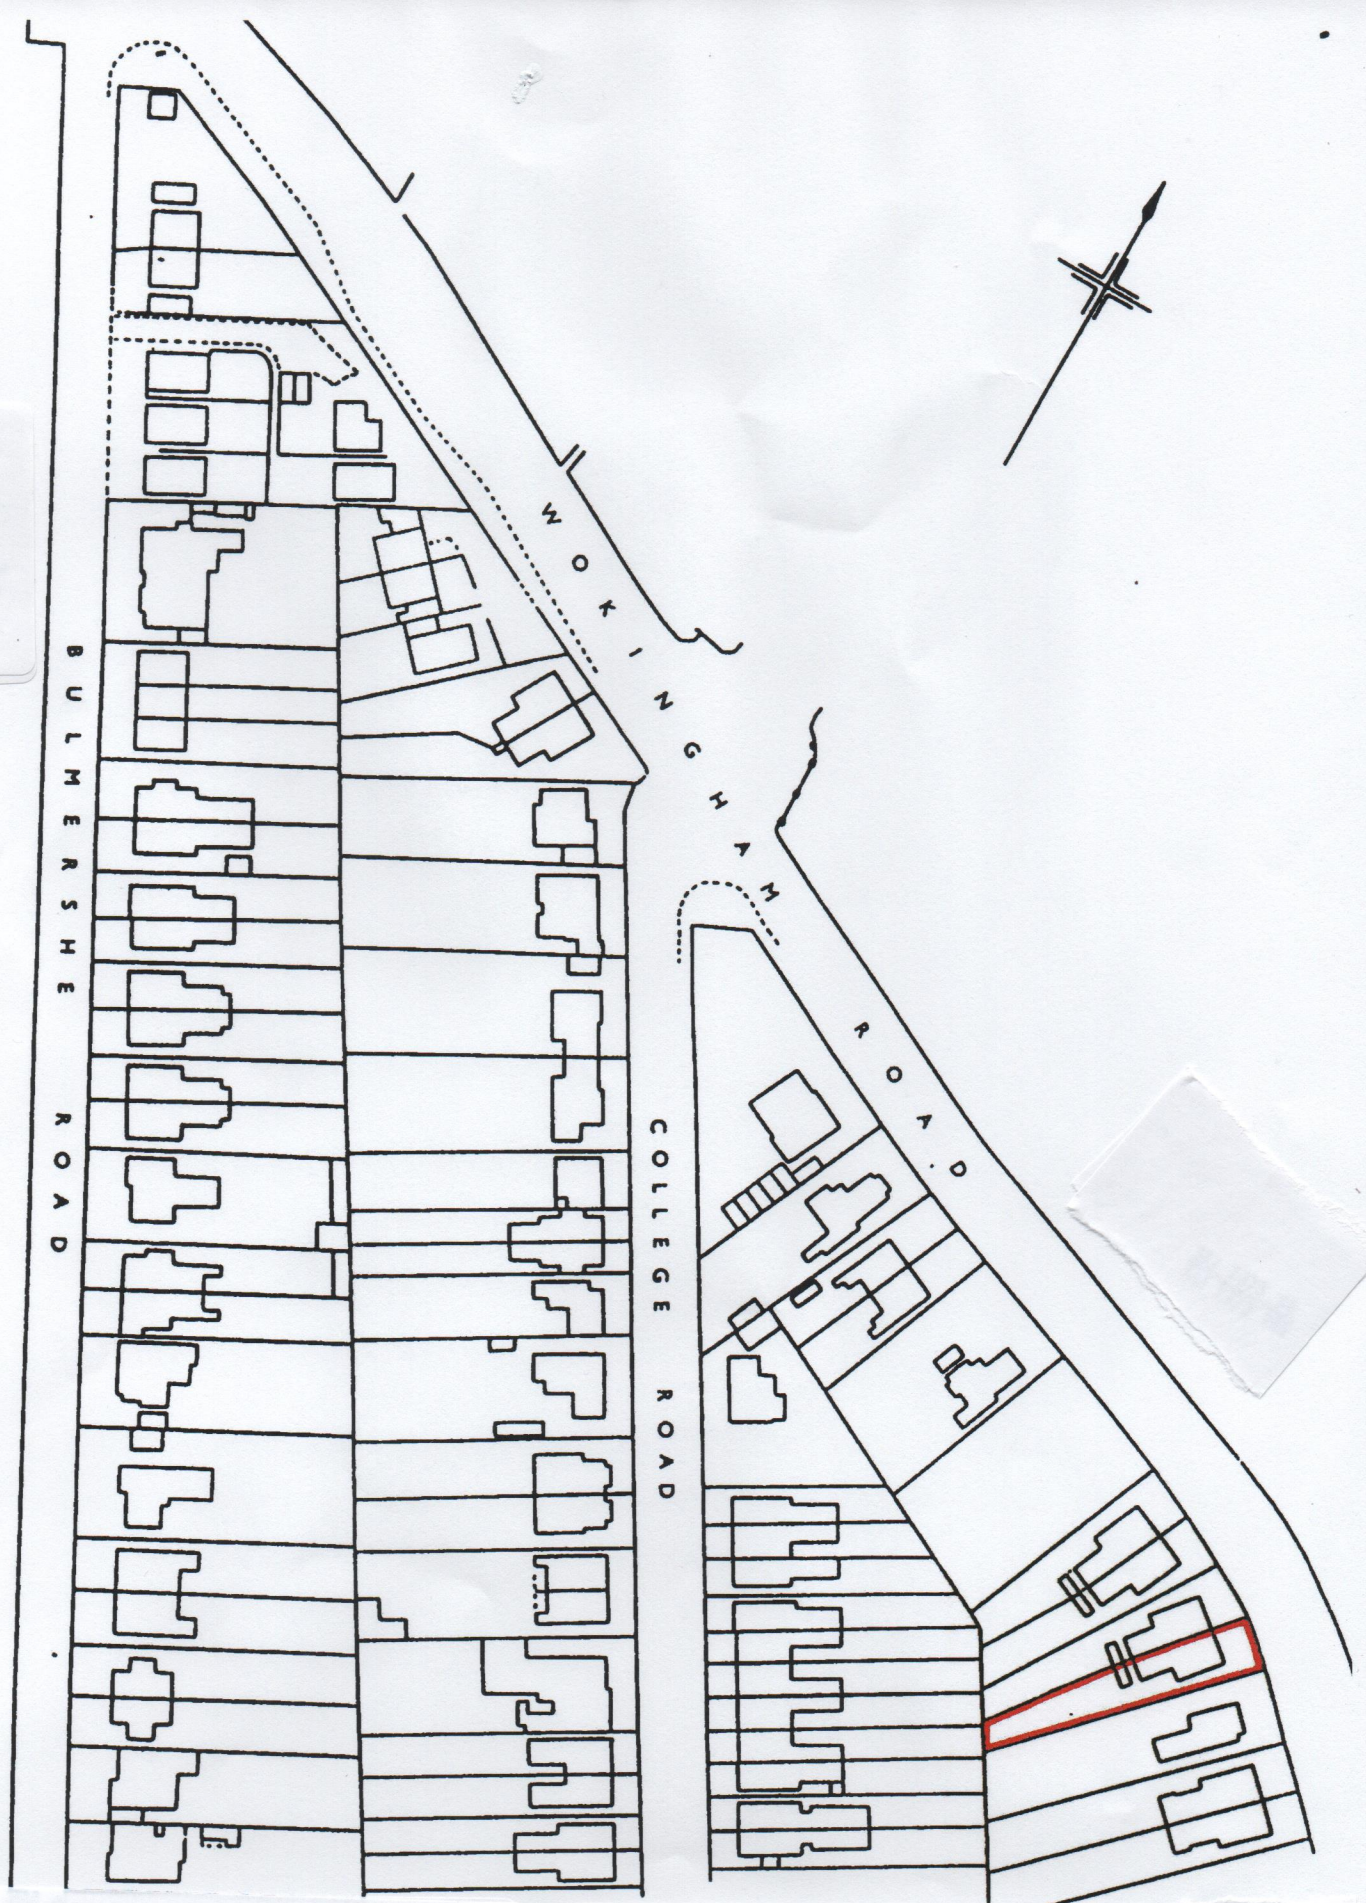

98 WOKINGHAM ROAD
READING, BERKSHIRE
LOCATION PLAN

0 10 20 30 40

1:1250 scale @ A4.