


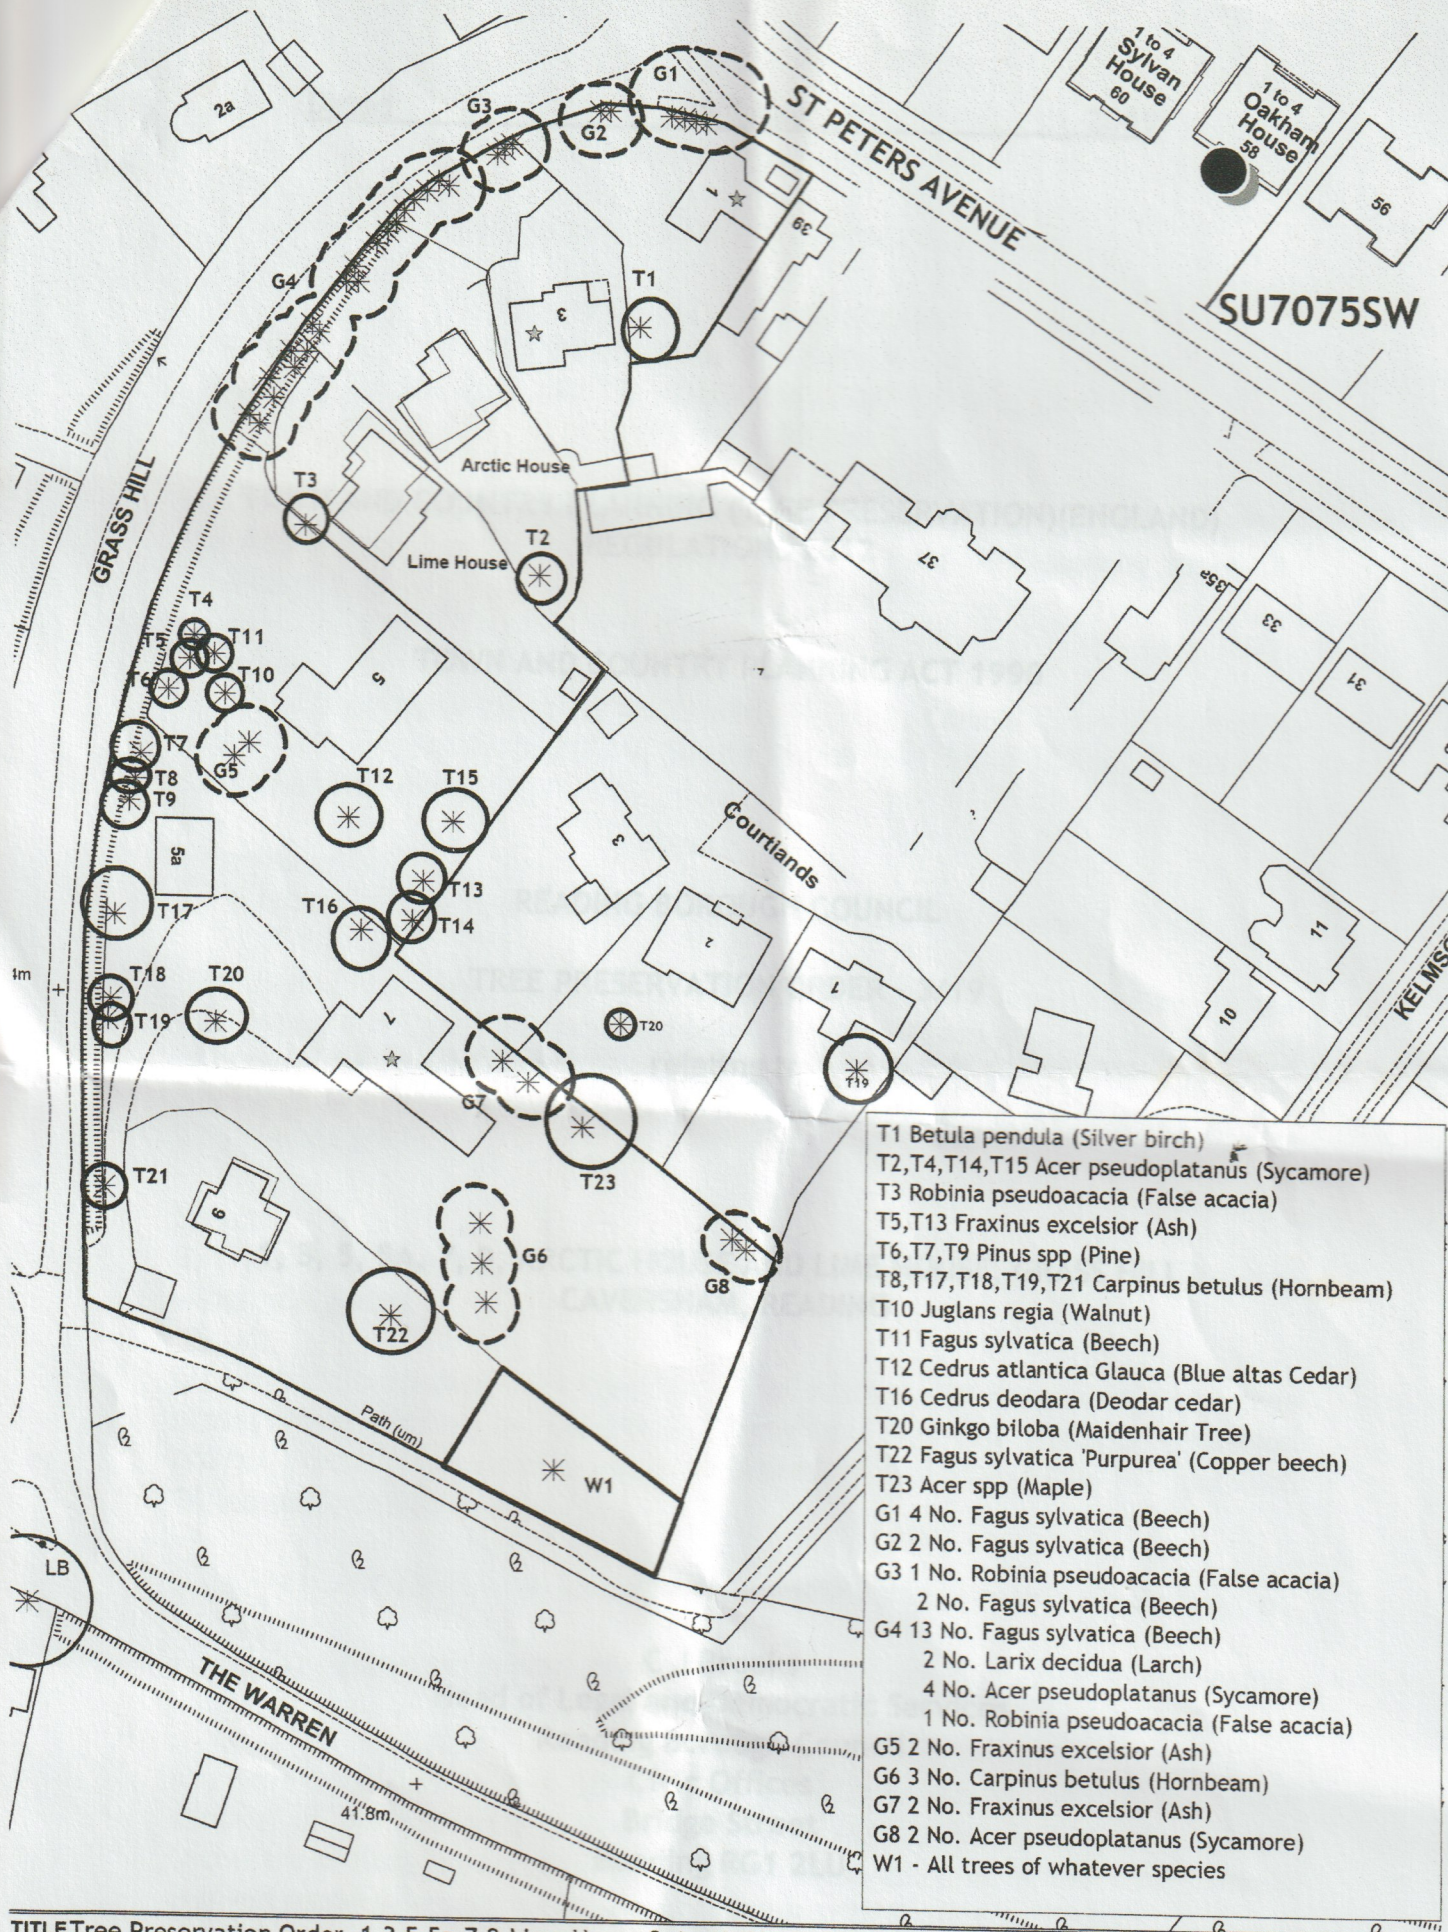

TITLE Tree Preservation Order - 1, 3, 5, 5a, 7, 9, Lime House & Arctic House, Grass Hill, Reading

DRG NO E2968

DATE May 2019

DRAWN BY SH

SCALE 1:1000 (A4)

© Crown Copyright. All Rights Reserved. Reading Borough Council. Account No 100019672. 2018



Reading
Borough Council

Working better with you