


034 Site Location Plan

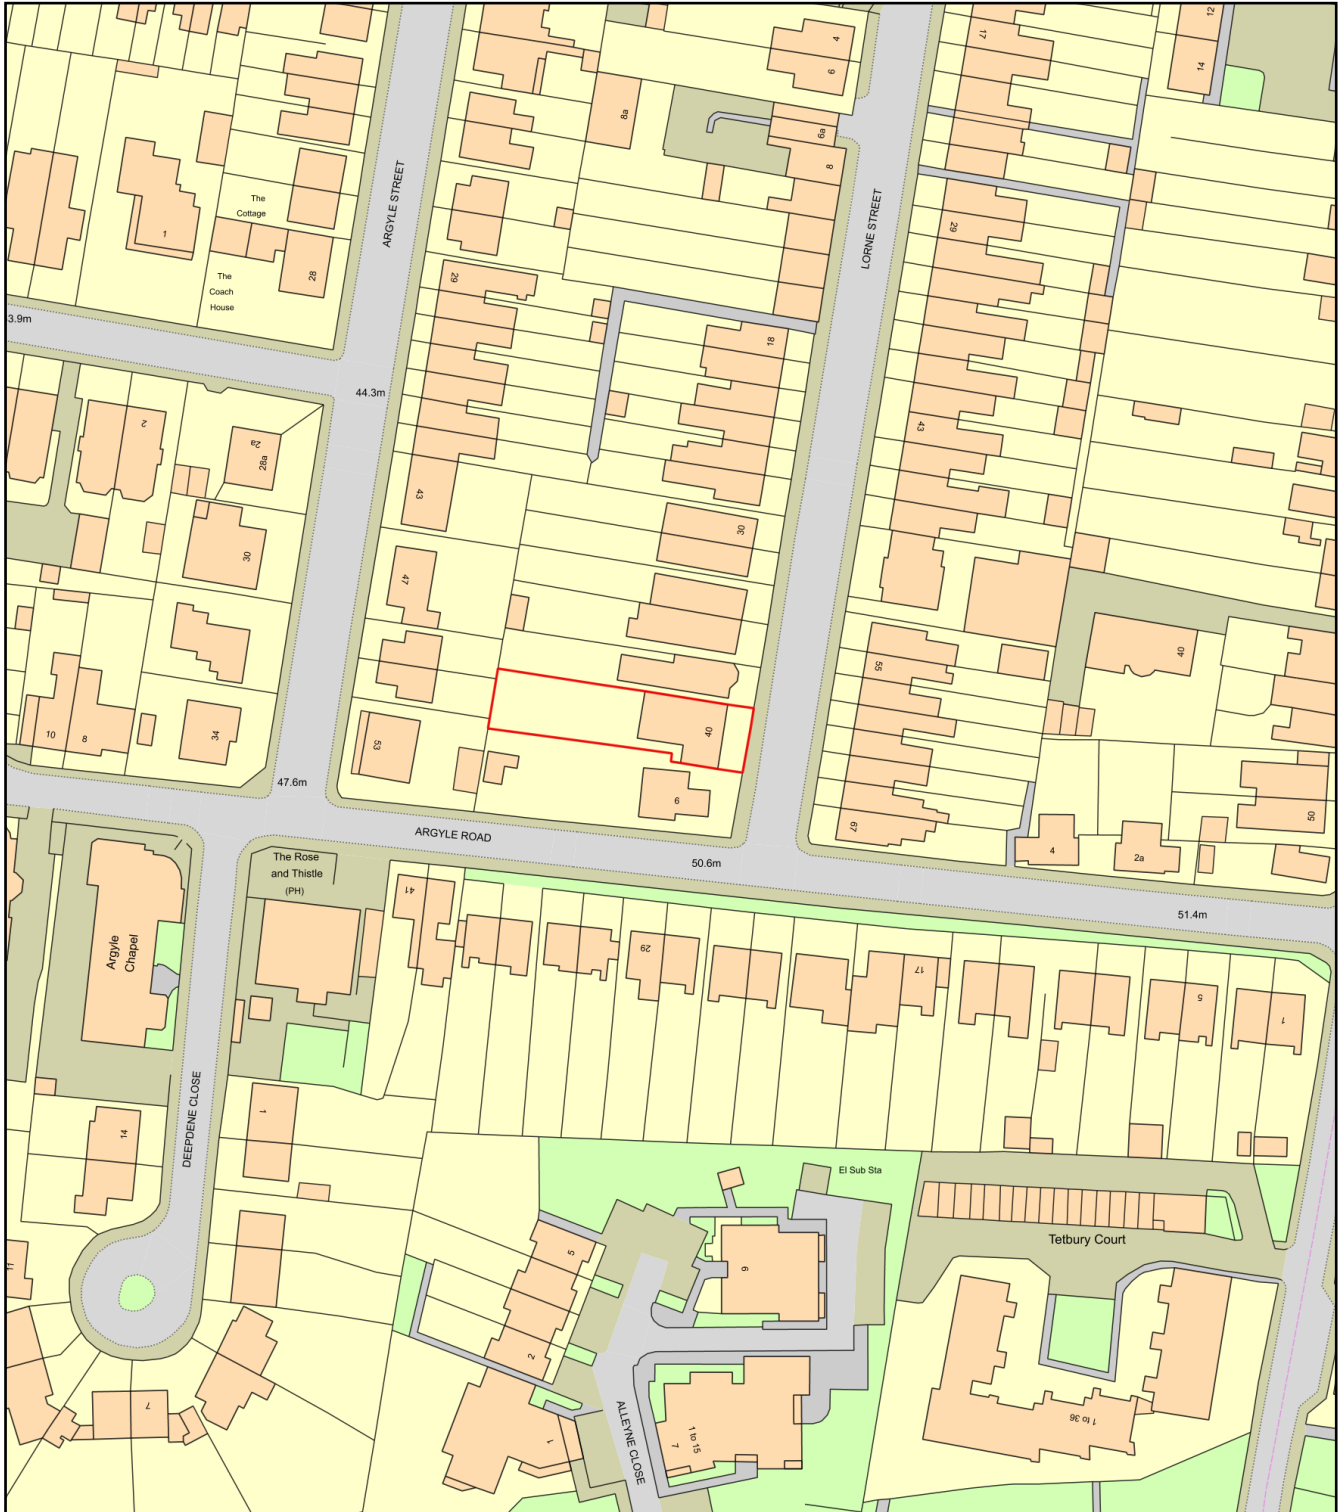

0 50
Metres



Plan Produced for: Giles and Abigail McKean

Date Produced: 08 Jul 2021

Plan Reference Number: TQRQM21189145909765

Scale: 1:1250 @ A4