




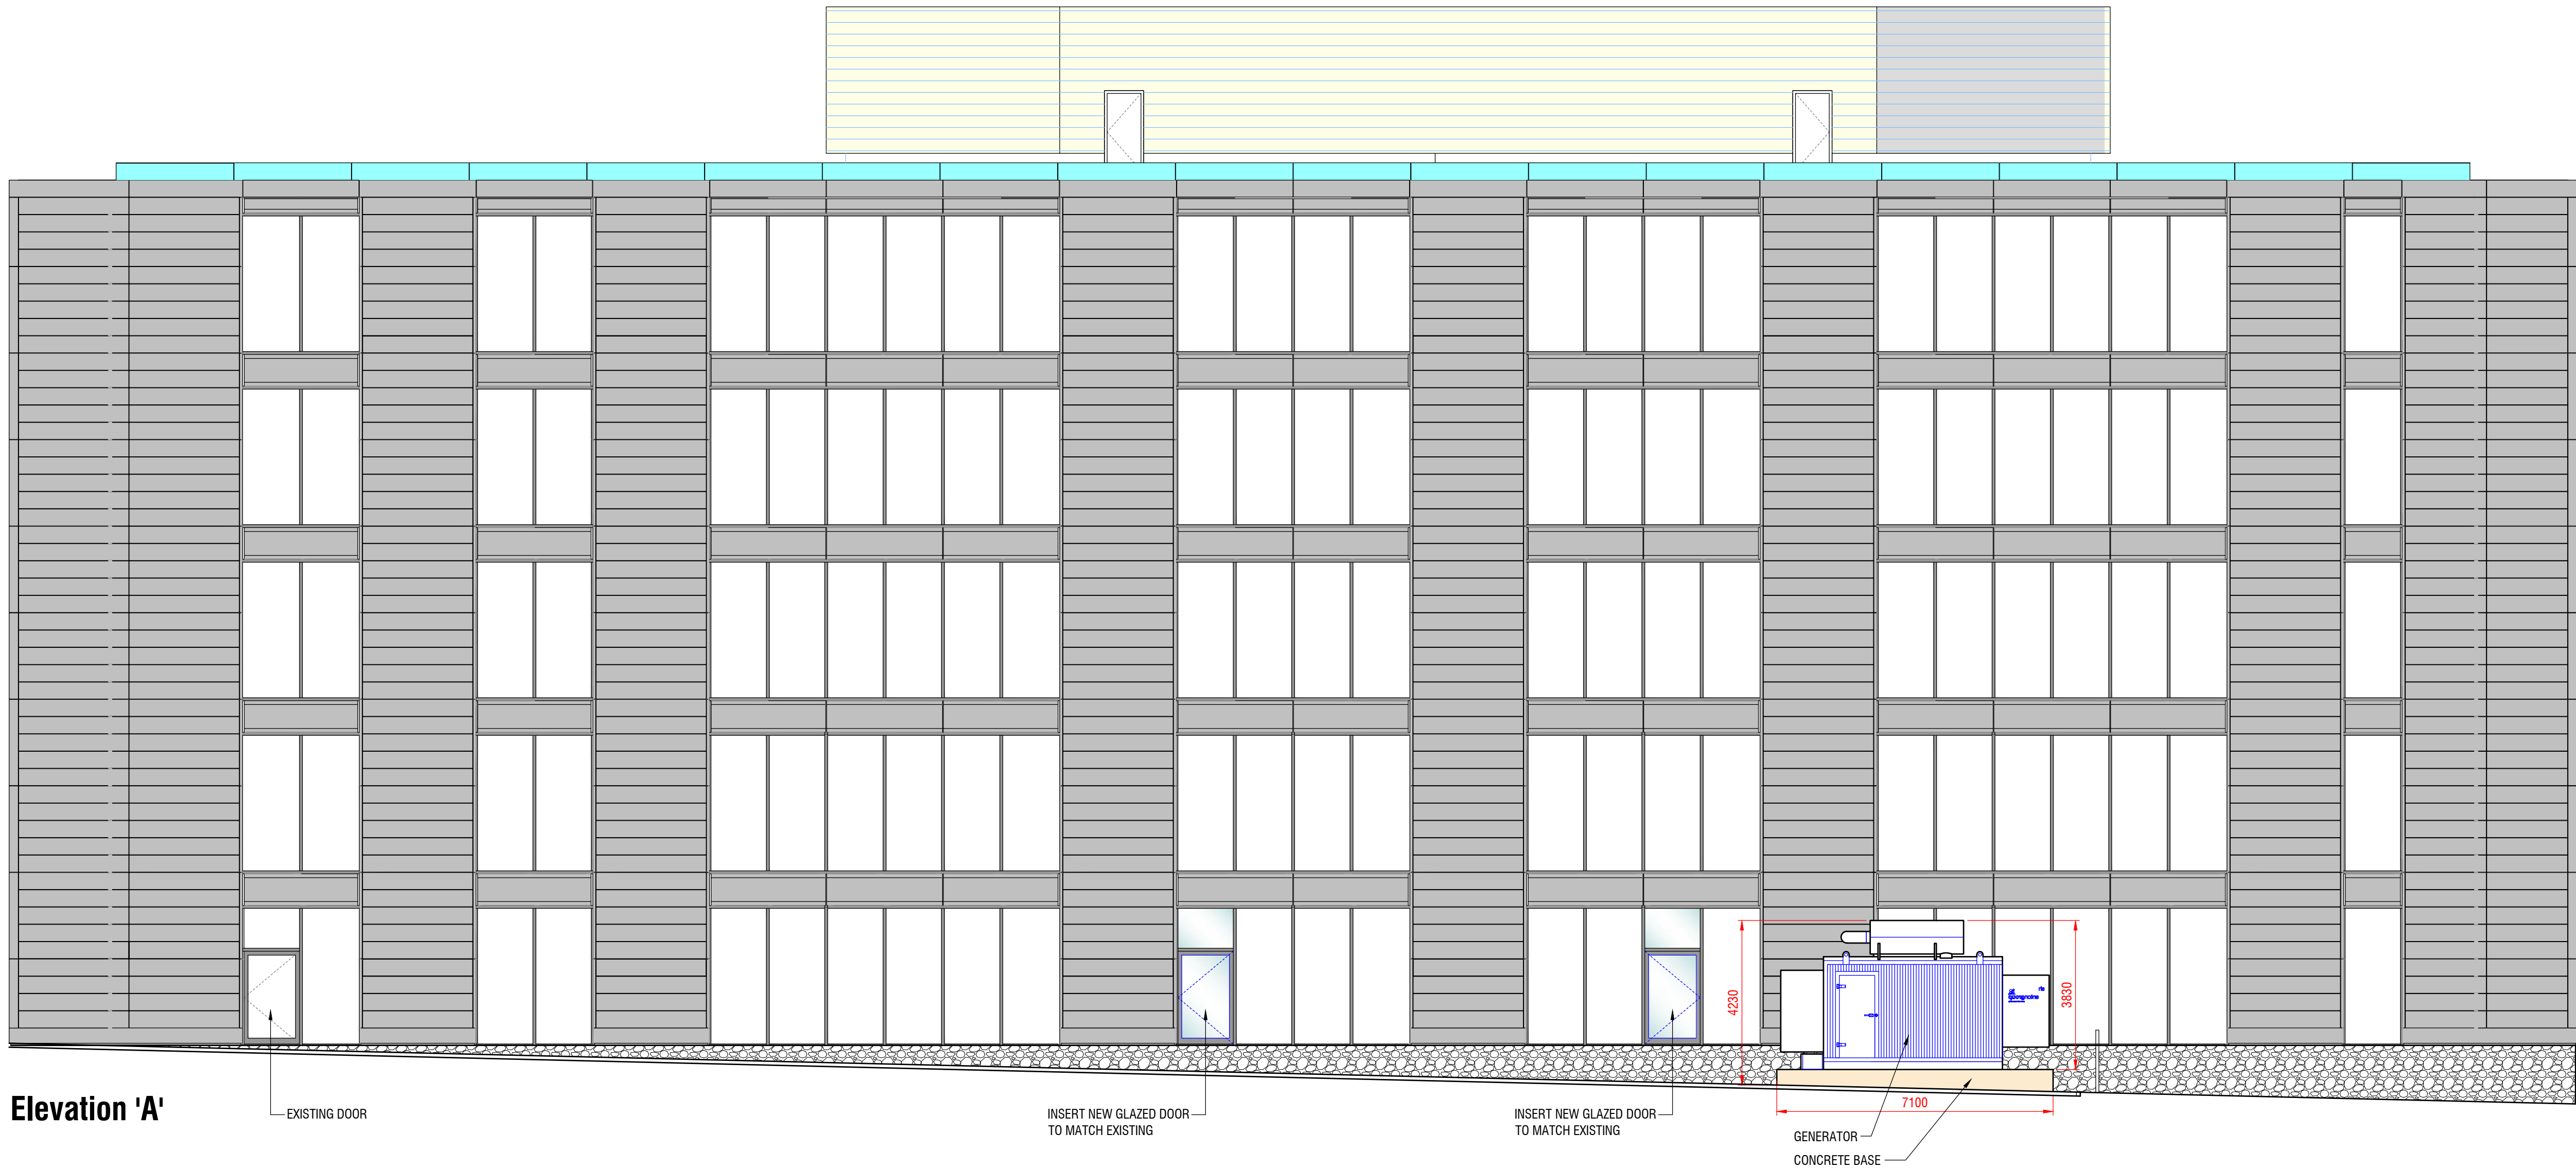


Elevation 'A'

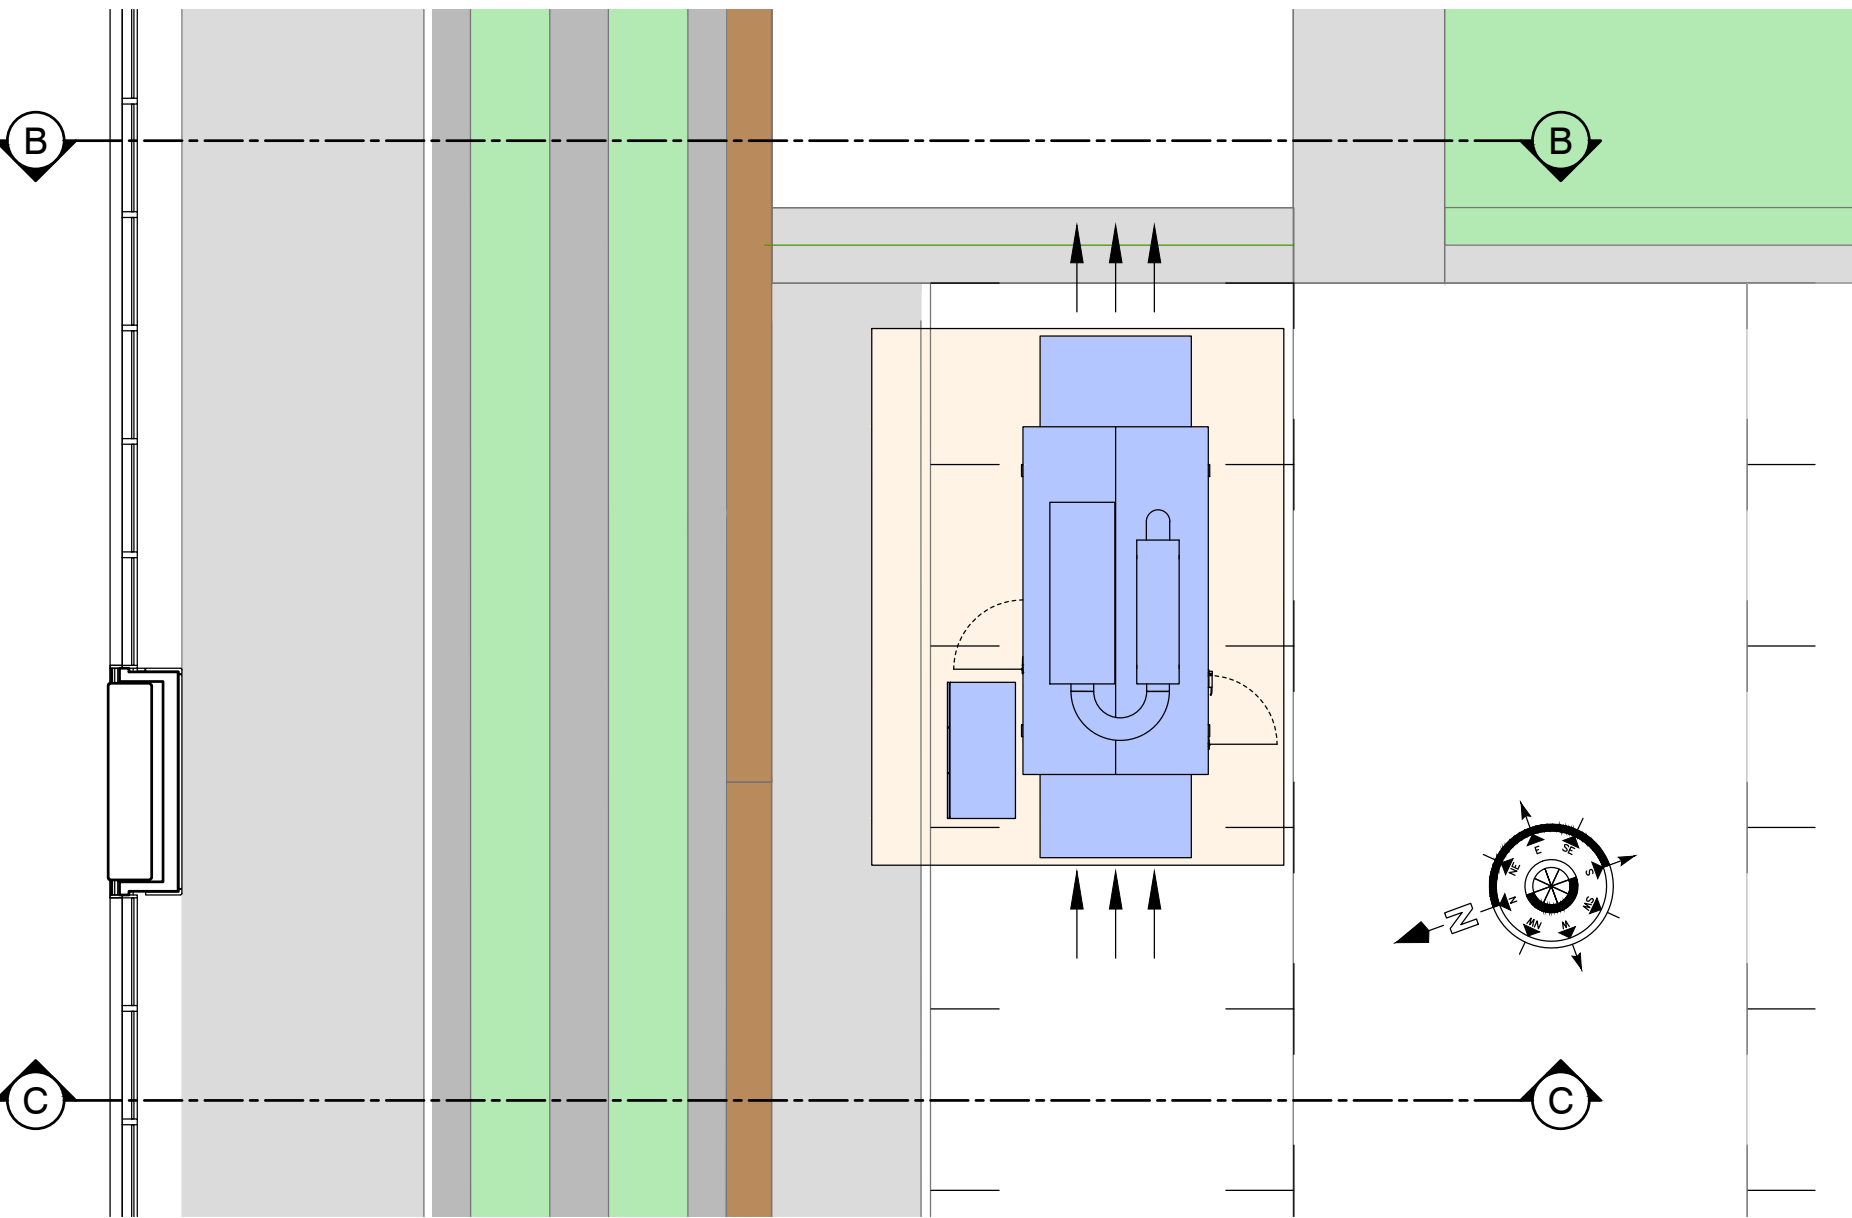


Key Plan - Sections

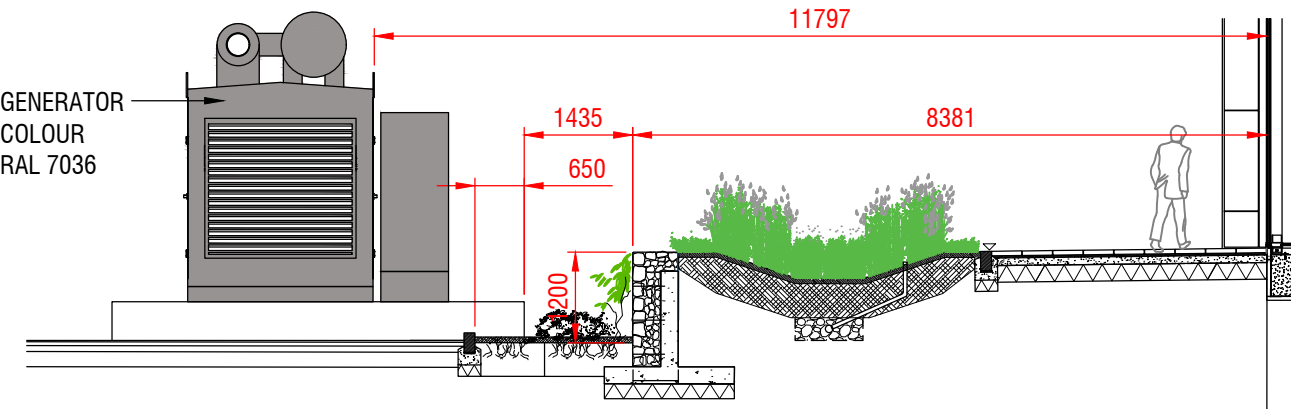

Section 'B-B'

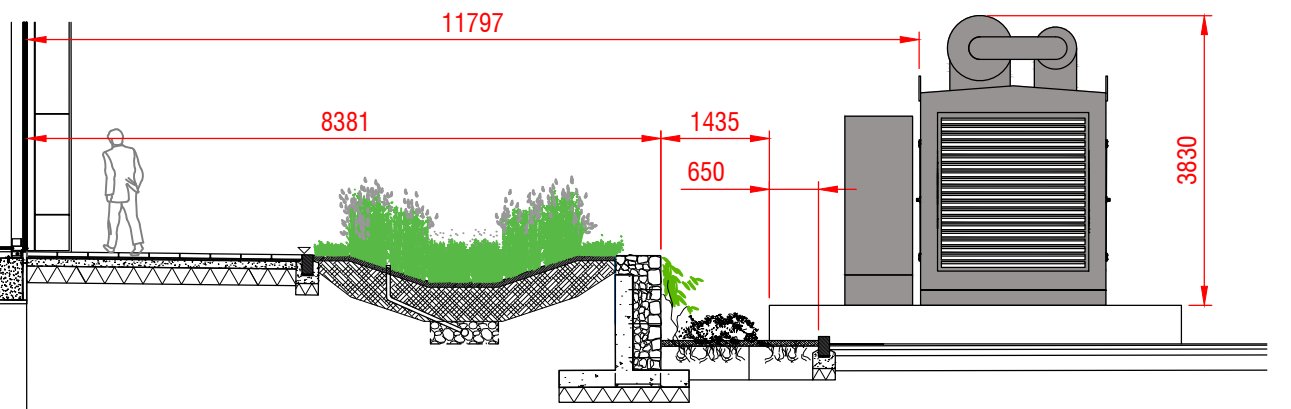

Section 'C-C'

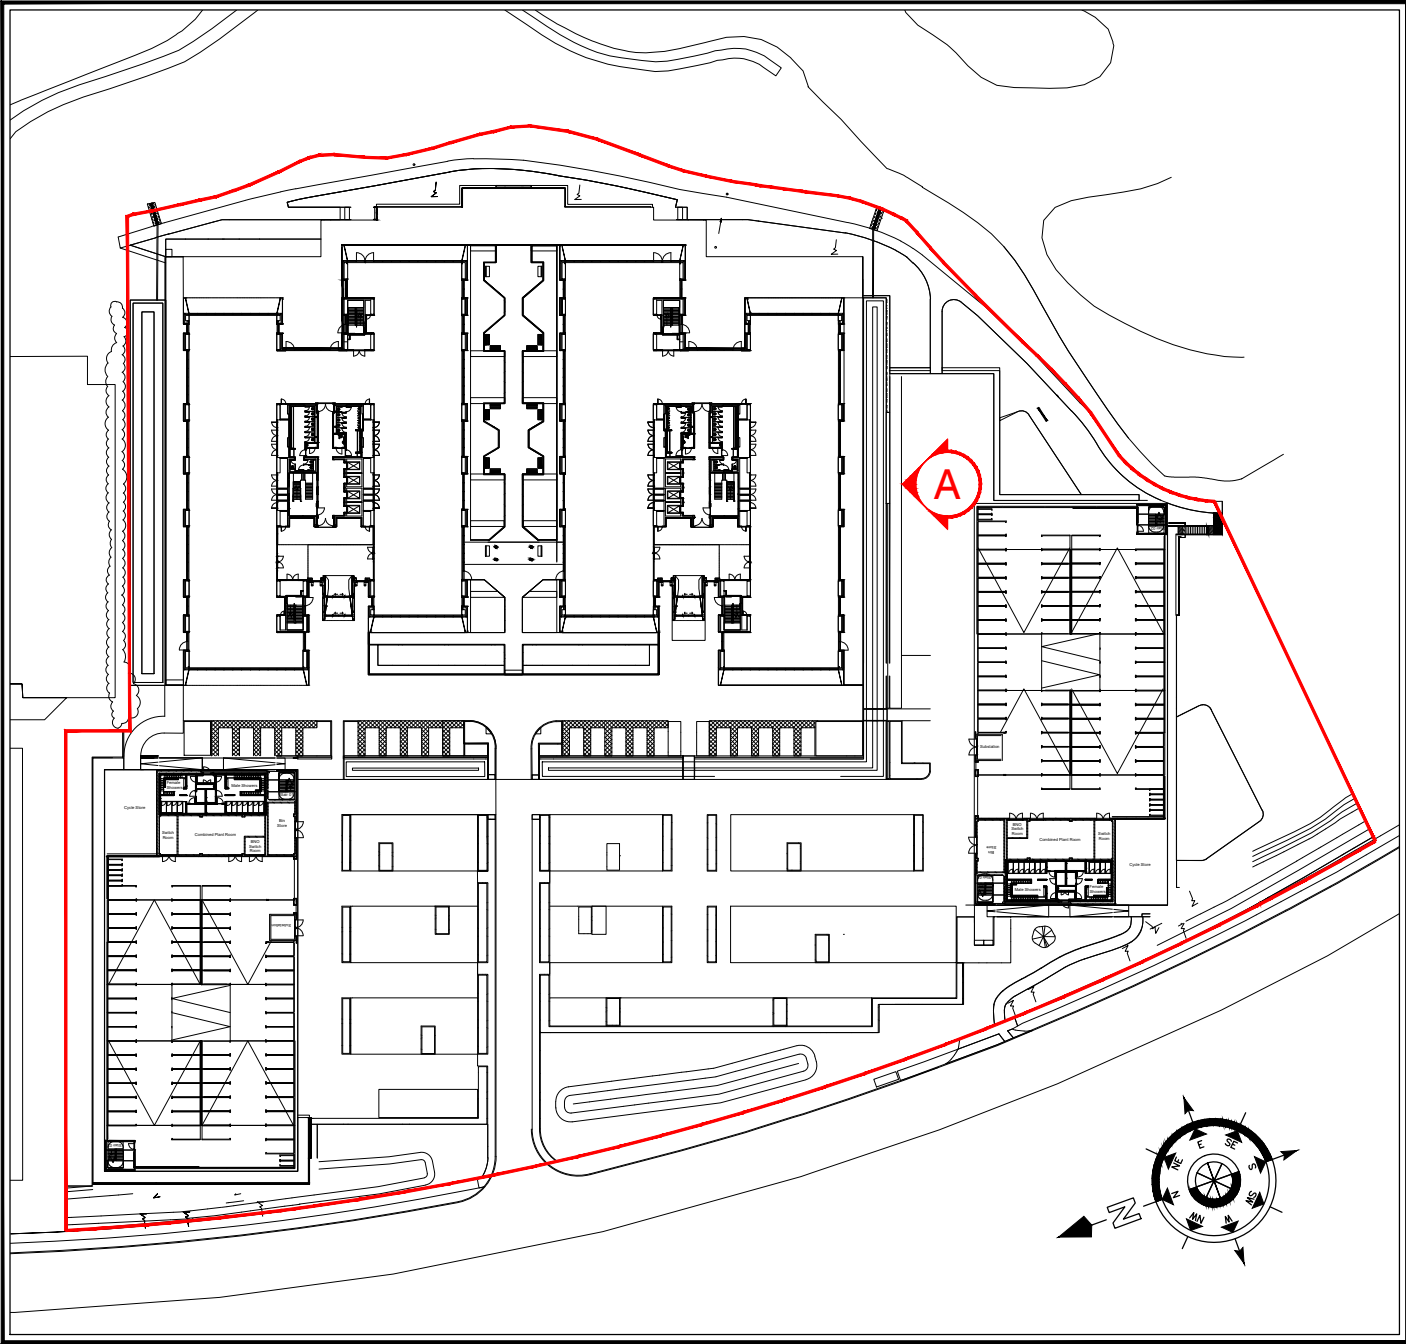

Key Plan - Scale N.T.S.



1:100 @ A1 Original Size

P L A N N I N G

Morgan Lovell

MAXIS 1 Western Road Bracknell Berkshire RG12 1RT
T: 0134 435 3800 E: contact@morganlovell.com
W: http://www.morganlovell.com

Client
THREE

Project
450 LONGWATER AVENUE
GREEN PARK
READING
RG2 6GP

Title
**NEW EXTERNAL DOORS & GENERATOR
PROPOSED ELEVATIONS**

Scale Date Designer/Drawn By Checked By / Date
1:100@A1 02/09/2021 SMKB

Drawing Number			
Project No.	Floor	Drawing No.	Rev
MA4073	0	P005	