

architecture design limited

The Fitted Rigging House
Anchor Wharf
The Historic Dockyard,
Chatham, Kent, ME4 4TZ

+44 (0)1634 791166
www.adesign.ltd
@adesignlimited
registered in England and Wales, No.08510522
Originator: Cedric Shostia
Checked by: MP

Client: Faraz Riaz
Reading London Rd
Drawing no: 171.02/A-1:2:1.7 Scale: FI-Out
Date: 10/09/2021 Time: 14:33
Revision#Revision Scale: 1:50, 1:150@A1
site address: The Granby, 120 London Road, Reading RG1 5AY

This document and its design content is copyright ©. It shall be read in conjunction with all other associated project information including models, specifications, schedules and related consultants documents. Do not scale from documents. All dimensions to be checked on site. Immediately report any discrepancies, errors or omissions on this document to the Originator. If in doubt ASK.

Proposed External Elevation

01234

01234

01234

01234


01234



ELEVATION A-A




ELEVATION C-C

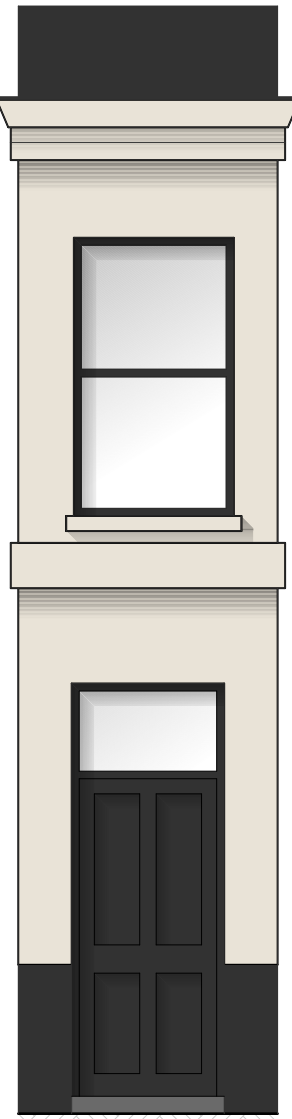

ELEVATION B-B



EXISTING
TOTEM POLE

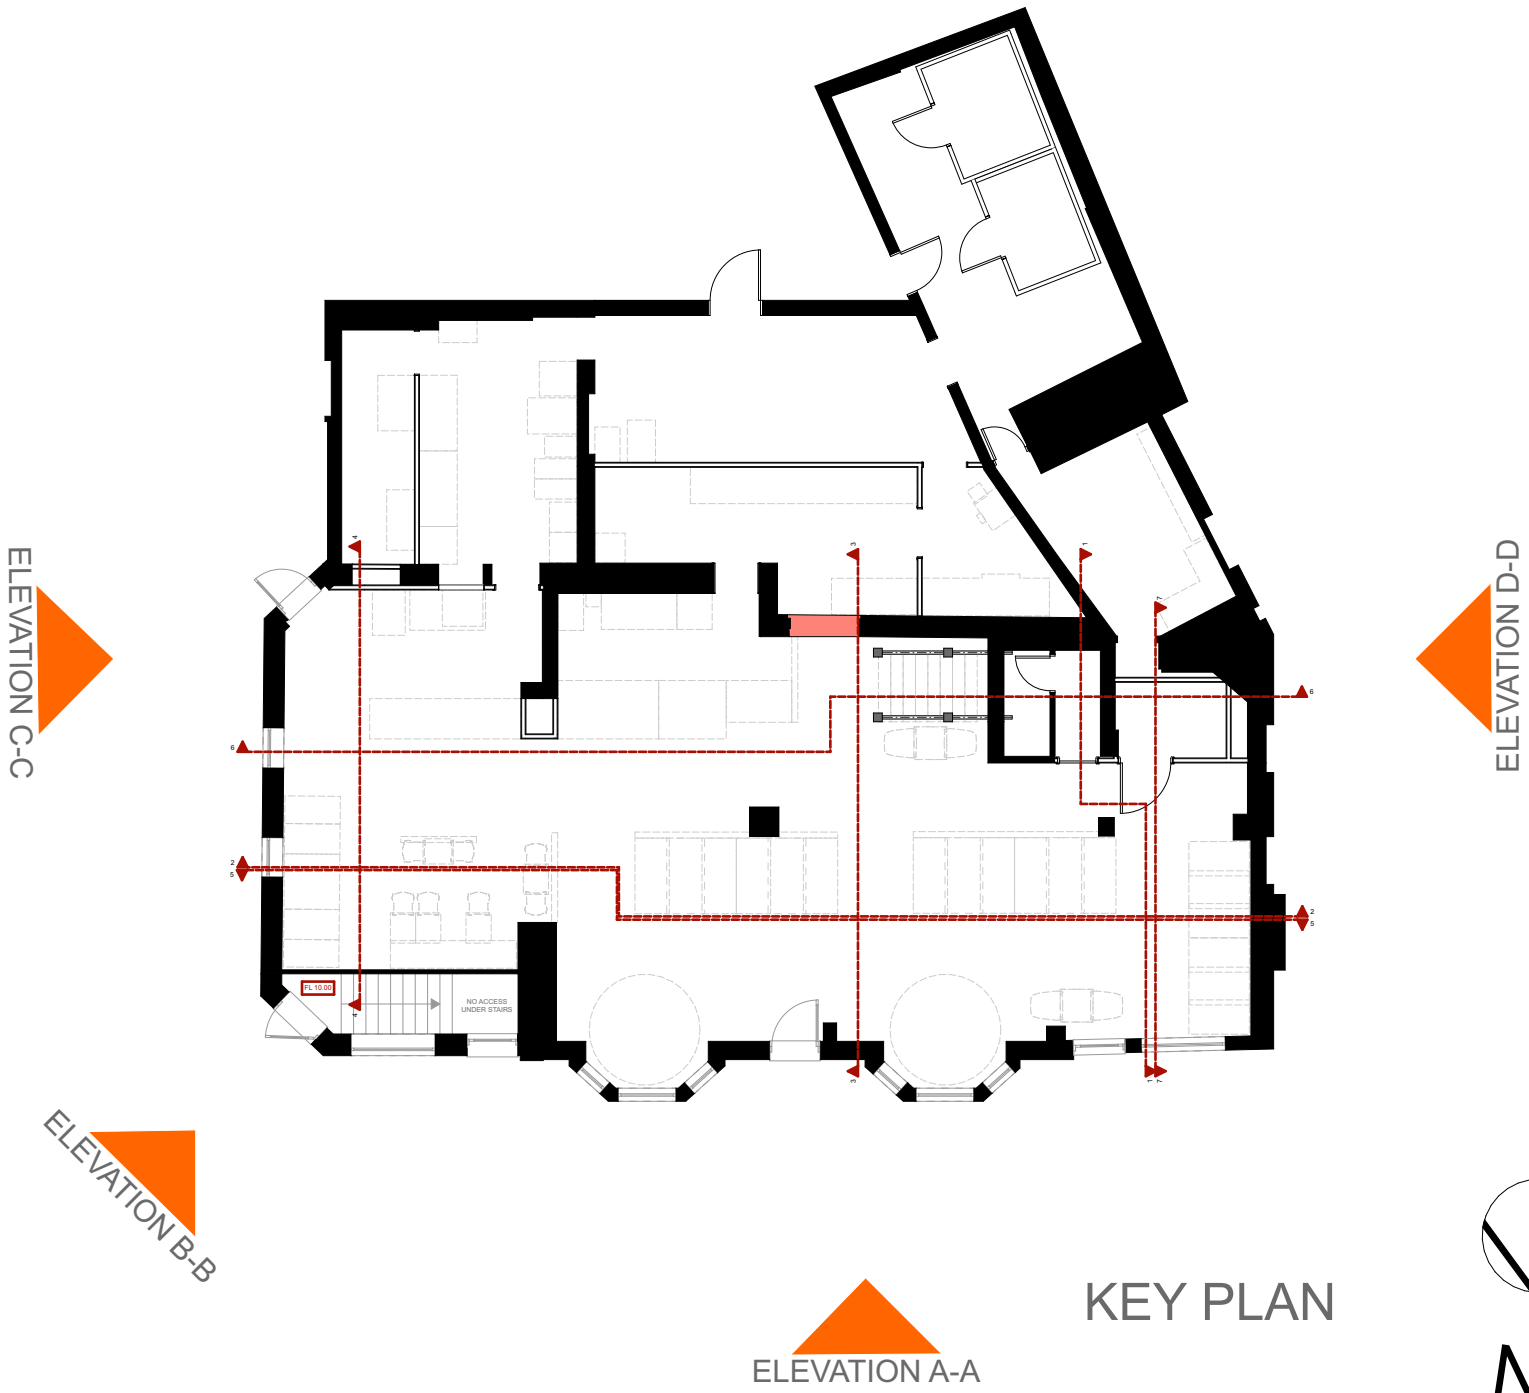

KEY PLAN
ELEVATION A-A