




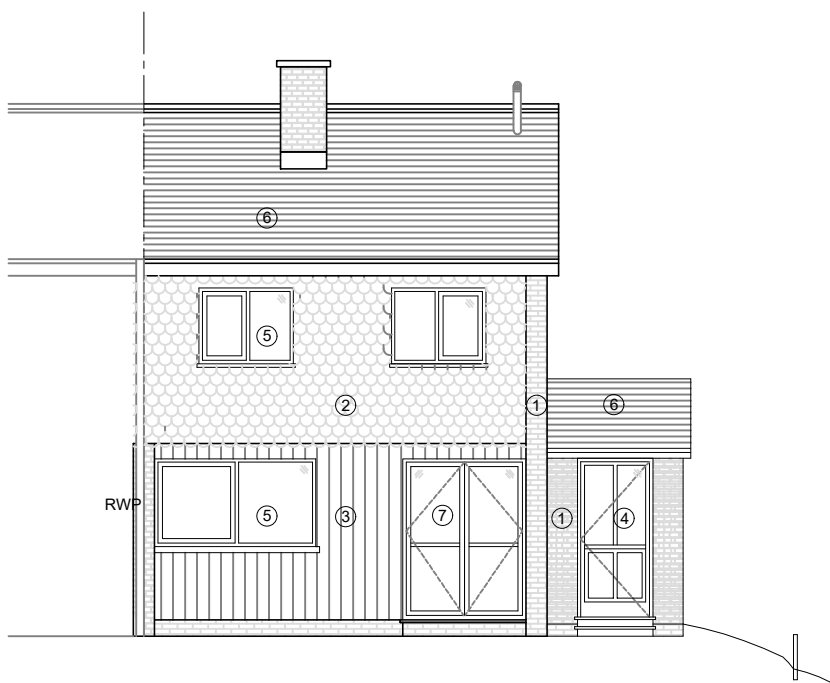

Elevation A

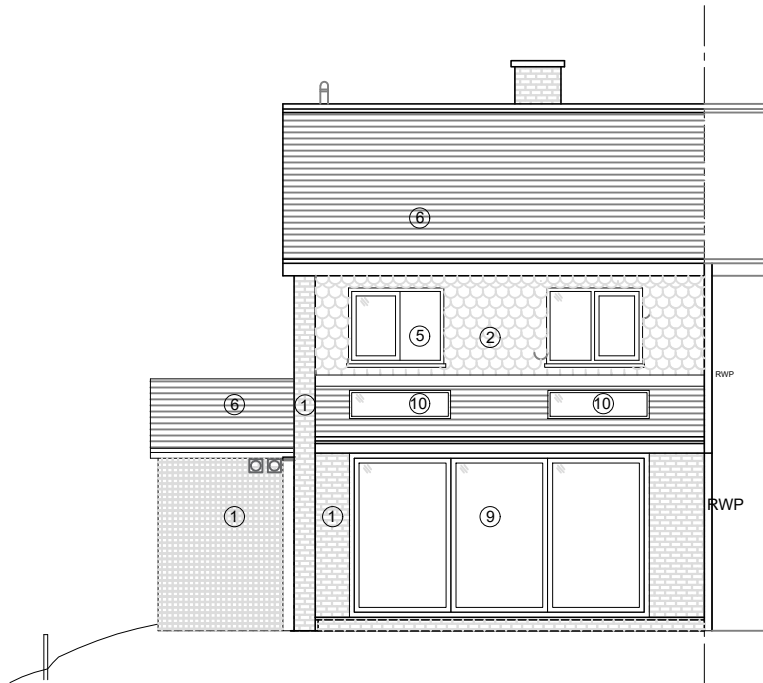


Elevation C

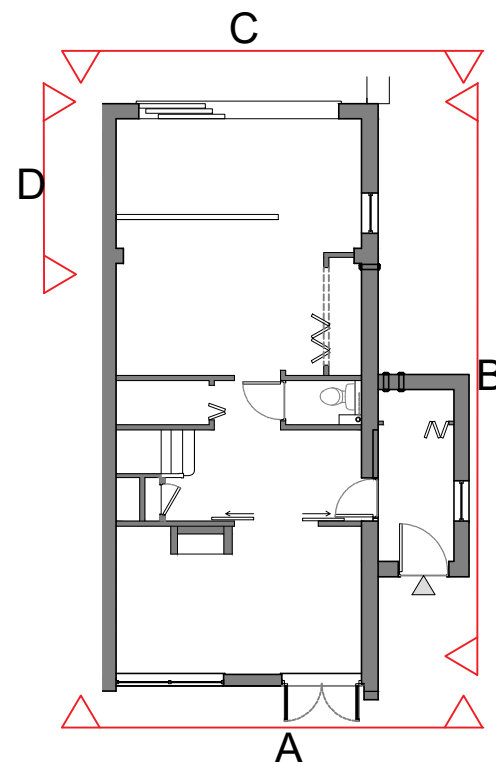


Key Plan

KEY

- 1 Brick
- 2 Hanging Tiles (Bullnose)
- 3 Vertical Timbers
- 4 Front Entrance Door
- 5 uPVC windows
- 6 Roof Tiles
- 7 Glazed Double doors
- 8 Hanging Tiles
- 9 Bi-Fold Doors
- 10 Rooflight

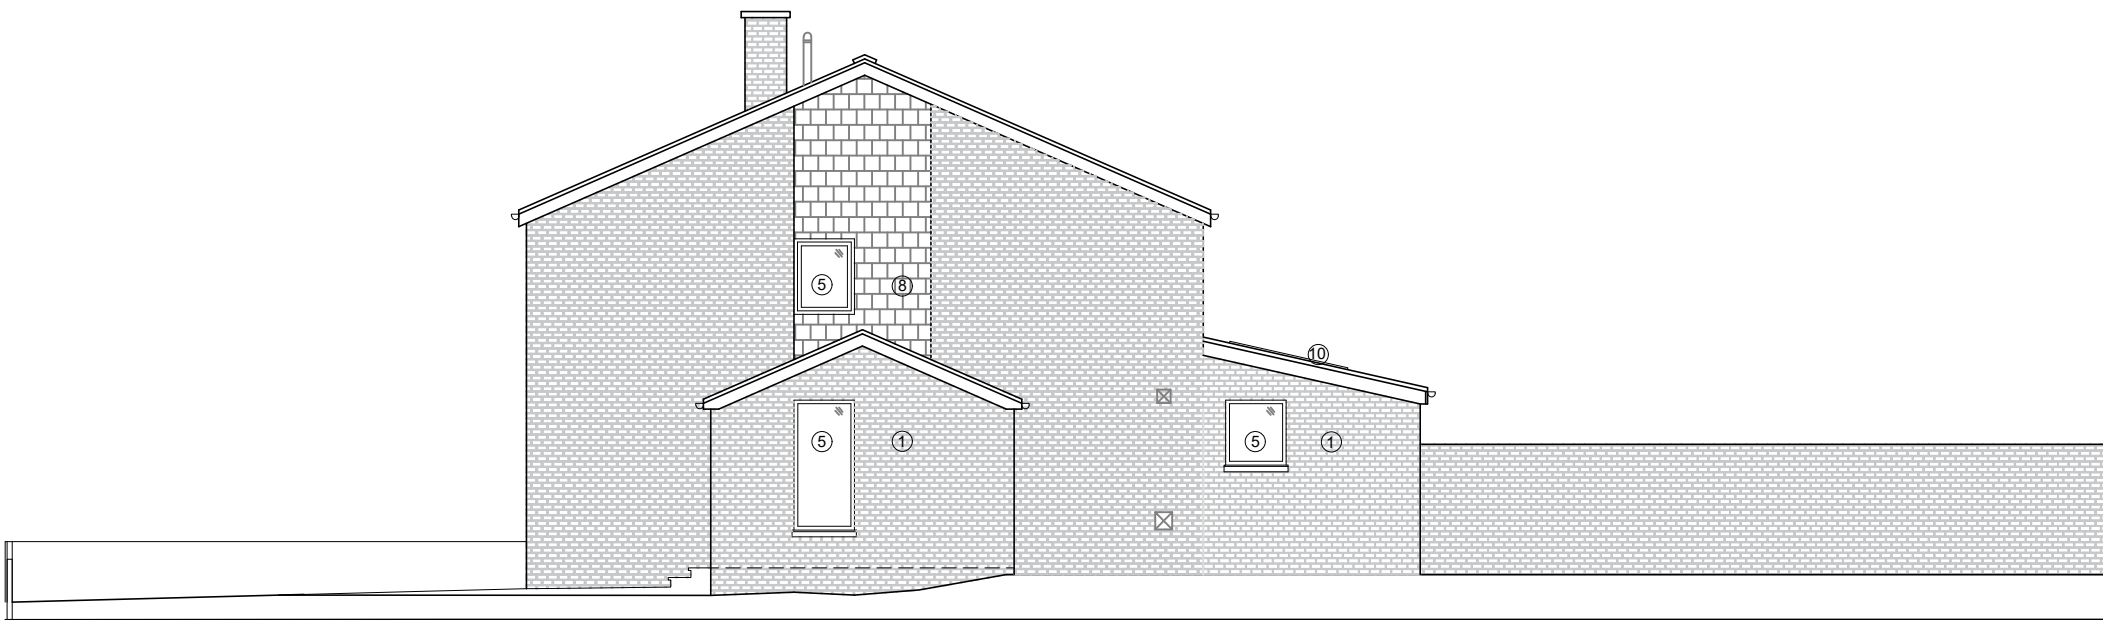

Elevation B

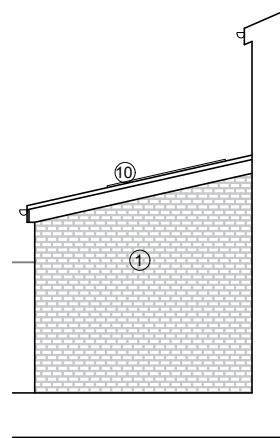

Elevation D

Note
Dimensions to be checked prior to works starting. Any discrepancies to be reported to the Architect.
Issued for Planning Only



Scale bar

NOTES
Do not scale drawings dimensions govern. All dimensions to be checked on site. Drawing to be read in conjunction with all consultants information. Any discrepancies to be reported to Architect. LUPA does not take responsibility for legal boundary lines and advises a specialist should produce a separate drawing. DWG files are issued for information only use PDF for records
Copyright of this drawing is held by LUPArchitecture Ltd. Not to be used for any purpose without consent
LUPARCHITECTURE Ltd. © Copyright

Rev	Description	Dr	Ch	Date
02	Elevation added	LUP		15.06.21
01	Window added	LUP		14.06.21
00	Planning Issue	LUP		12.02.21

Rev	Description	Dr	Ch	Date

Client	MR & MRS HART
--------	---------------

Project	12 CHAUCER CLOSE REFURBISHMENT & EXTENSION EMMER GREEN BERKSHIRE
---------	---

Title	PROPOSED ELEVATIONS
-------	---------------------

LUPARCHITECTURE Ltd.
103 Mayfield Drive, Caversham, RG4 5UR
+44 (0) 7774709302
lupa@luparchitecture.com

Date	Drawn	Checked	Scale
JAN 2021	LUP	LUP	1:100@A3
Job No.	Drawing No.	Revision	
2047	011	02	