


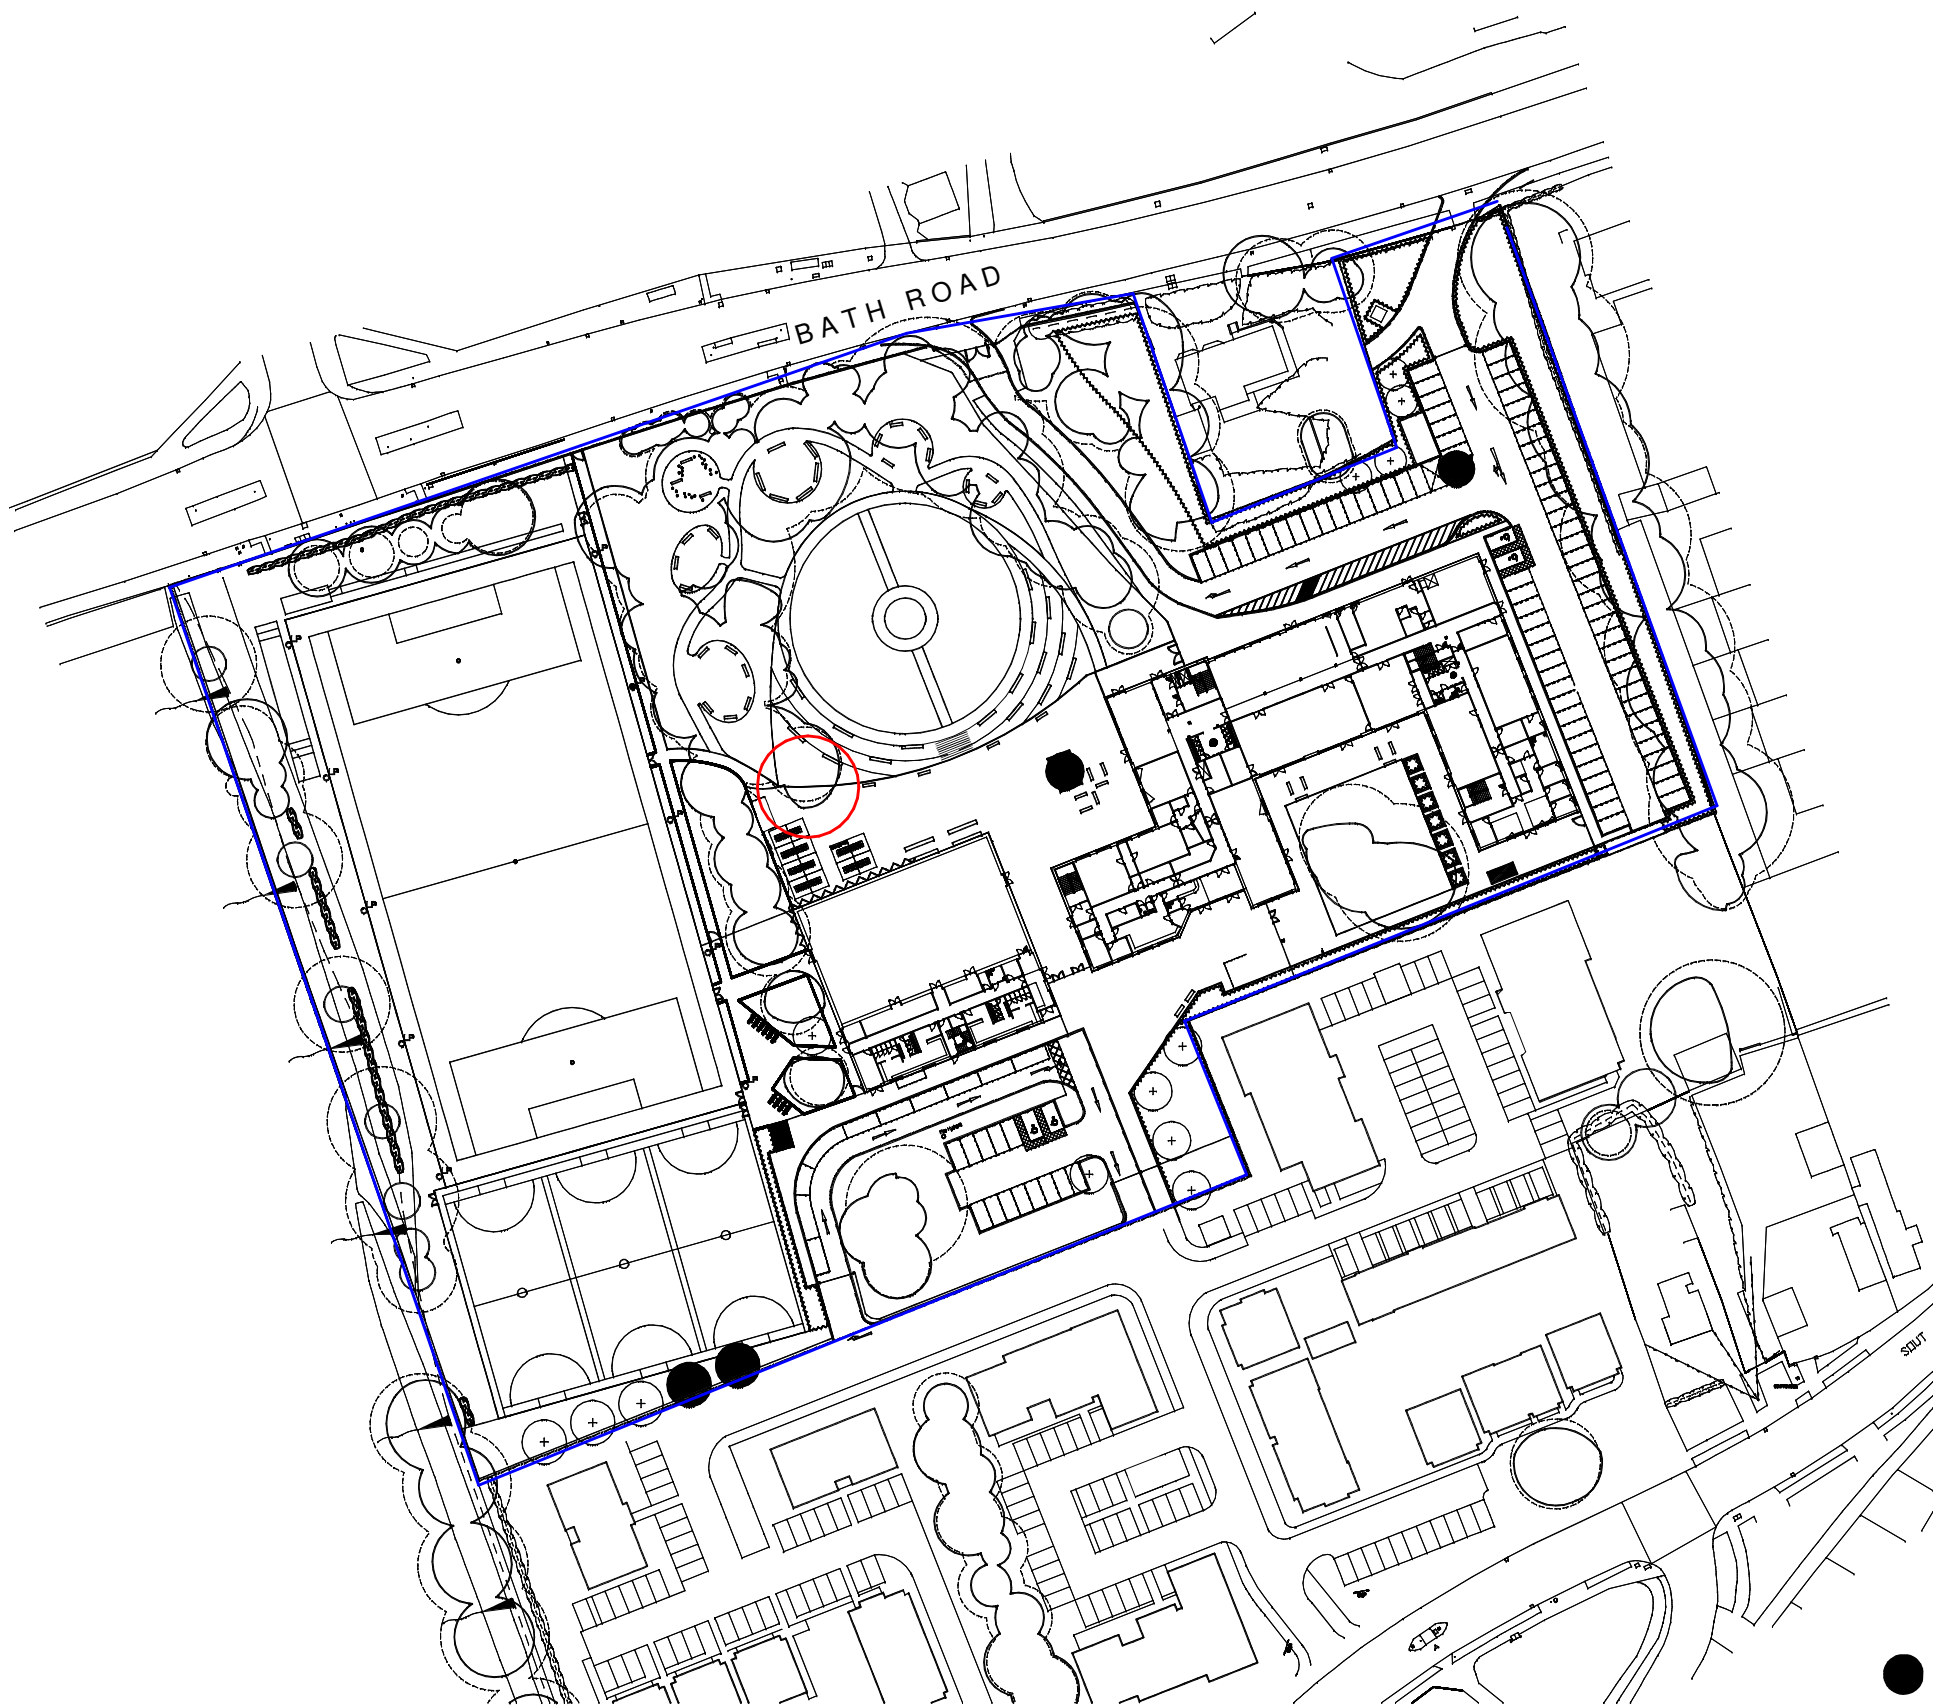

General Notes

The Architect shall have no responsibility for any use made of this document other than for that which it was prepared and issued.
All dimensions should be checked on site. Do not scale from this drawing. To be read in conjunction with all other Consultant's drawings. The Architect to be immediately notified of any discrepancies.

Copyright on this drawing retained by the Architect.

LEGEND

- Owned by the client
- Site Boundary

A	09/06/21	SA			Amended Project
-	31/05/21	SA			Initial Issue
No.	Date	Dwn	Chk	App	Revision or reason for issue

Client
Wren School

createitstudios
Architects & Designers

Create It Studios (NW) Ltd
Universal Square
Devonshire Street North
Manchester M12 6JH
0161 974 6165
www.createitstudios.co.uk
info@createitstudios.co.uk

Project Title
Rotunda

Scale / North Point
1 : 1250

Drawing Title
Existing Locaton Plan

Drawing Number	Revision
A1351(01)AP001	A
Drawing Status	
Preliminary	