
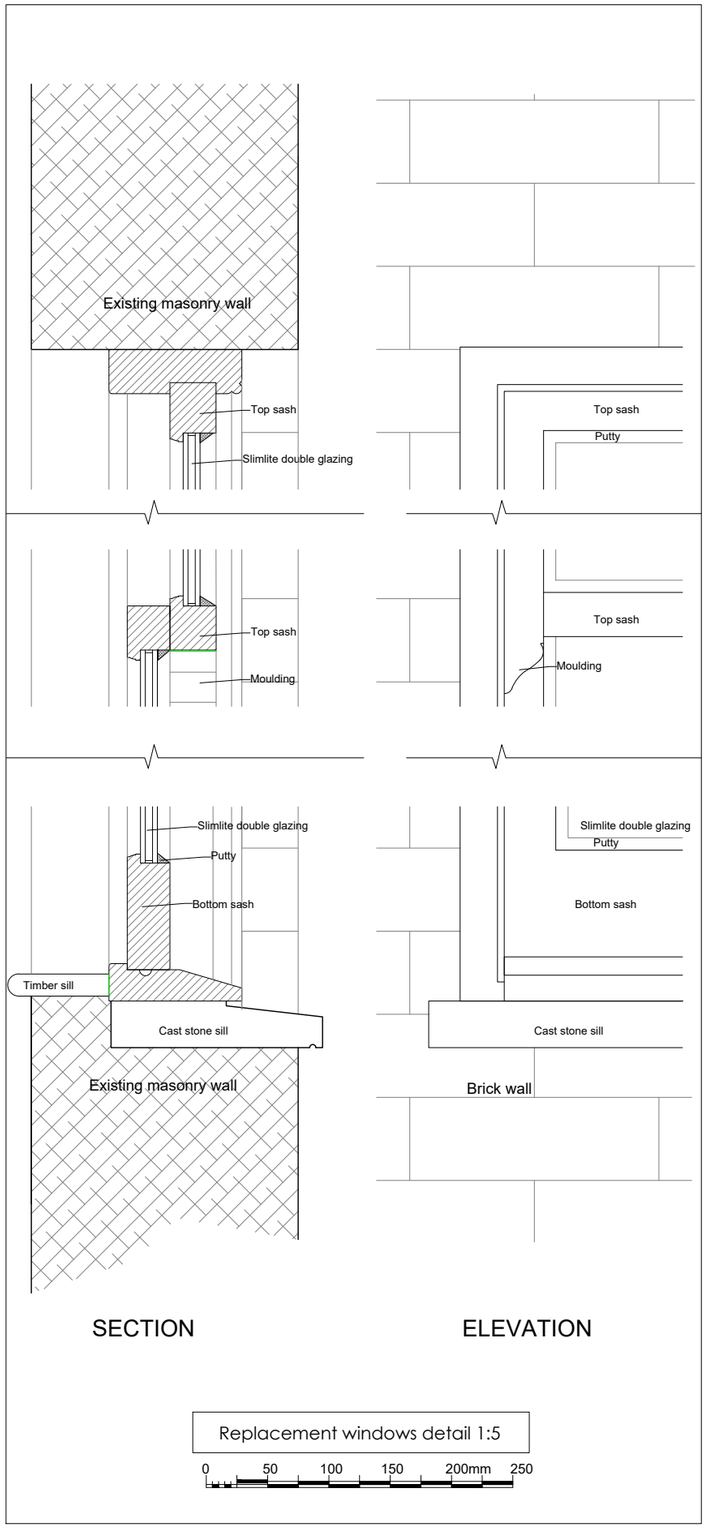


Replacement windows detail 1:5

0 50 100 150 200mm 250

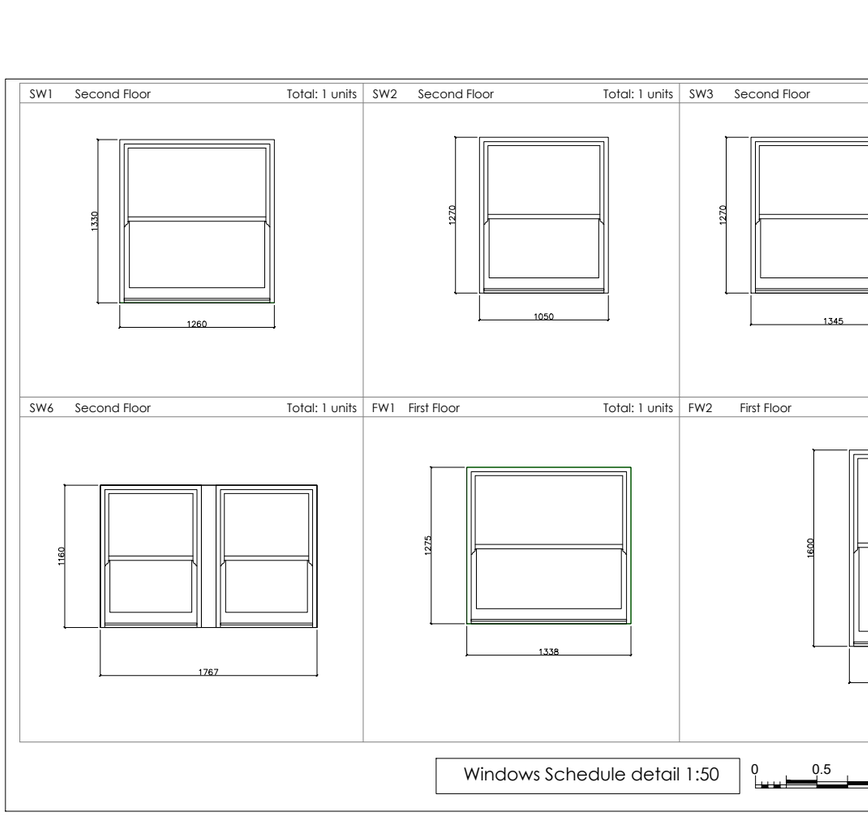

Windows Schedule detail 1:50

0 0.5 1 1.5 2m 2.5



Typical existing timber window to match



uPVC windows to be replaced 1:150

0 1 2 3 4m 5

K2 CONSULTANCY
MANAGEMENT • CONSTRUCTION • PROPERTY

3 City Place, Beehive Ring Road, Gatwick
West Sussex RH6 0PA
www.k2consultancy.com
01293 555545

PROJECT:
Addington House
73 London St RG1 4QA

CLIENT:
Dave Hasler & Karen Eden

STATUS: PLANNING

DRAWING TITLE:
Replacement of uPVC windows

DRAWN BY: IA

DRAWING N.: WS-0015

REVISION:

SCALE: Various

DATE: 16/08/2021

G.S.: Various

Do not scale dimensions from this drawing. The contractor shall verify all dimensions on site. Notes and dimensions on architectural plans shall be checked and verified with structural and services drawings included in the contract documents. Any discrepancies in notes and or dimensions shall be brought to the immediate attention of K2 Consultancy.
This drawing is for use solely with respect to this project. K2 Consultancy sha retain all common law, statutory and other reserved rights, including the copyrights. Copies of these drawings, specifications and other documents associated are prohibited unless expressly authorized by K2 Consultancy.