


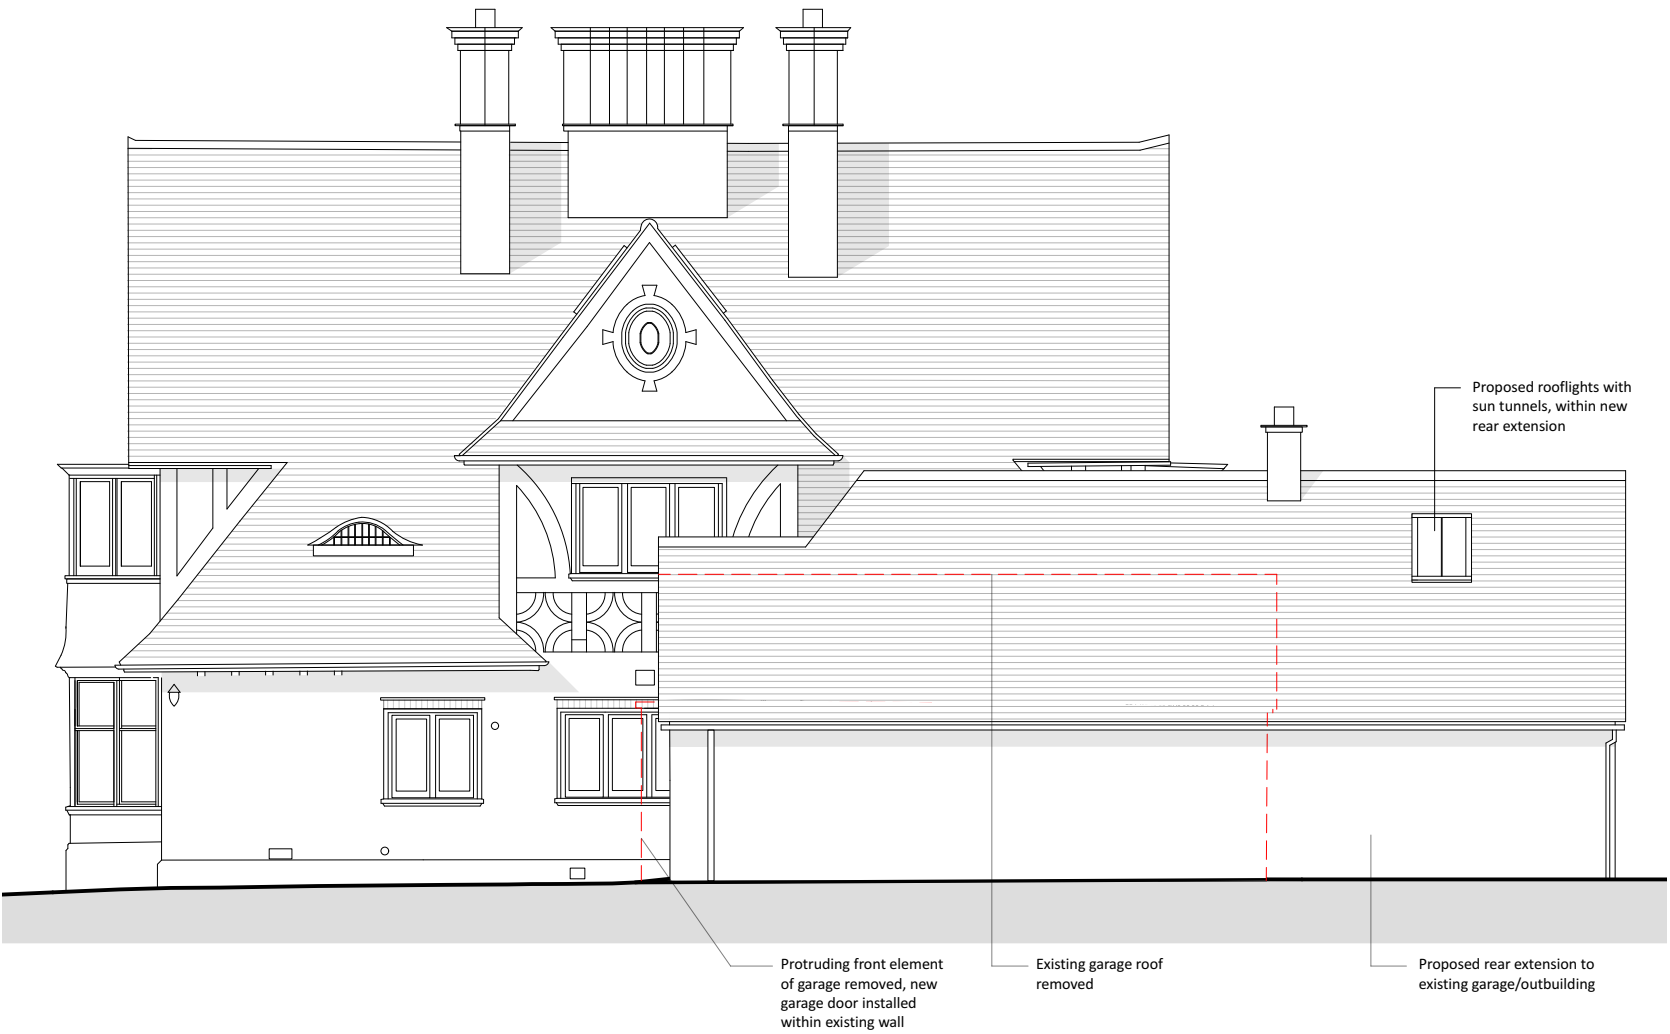

PRO. NORTH WEST (SIDE) ELEVATION 1:100

PRO. NORTH WEST (SIDE) SECTIONAL ELEVATION 1:100



These details are subject to all relevant statutory approvals. If in doubt, check.
All dimensions are to be checked on site. Areas where quoted are approximate. Figured dimensions only are to be taken from this drawing.
Any discrepancies with other related information is to be reported to Absolute Architecture prior to order/construction/installation..
This document should not be relied on or used in circumstances other than those for which it was originally prepared and for which Absolute Architecture was commissioned.
Absolute Architecture accepts no responsibility for this document to any party other than the person by whom it was commissioned.

			 ABSOLUTE ARCHITECTURE	Design Firm	Drawn By	Checked By	
				Absolute Architecture Commercial House, 53b Kingsbridge Road, Newbury, Berkshire, RG14 6DY T: 01635 528188 E: email@absolute-architecture.co.uk www.absolute-architecture.co.uk	PROPOSED EXTENSION & ALTERATIONS The Gables, Clevedon Rd, Tilehurst, Reading, RG31 6RL	BF	KC
						Date	29.03.21
No.	Date	Revision Notes		Status	Sheet Title	Project ID	
				PLANNING	PRO ELEVATIONS	390 014A	
						Scale	
						1:100 @ A3	